


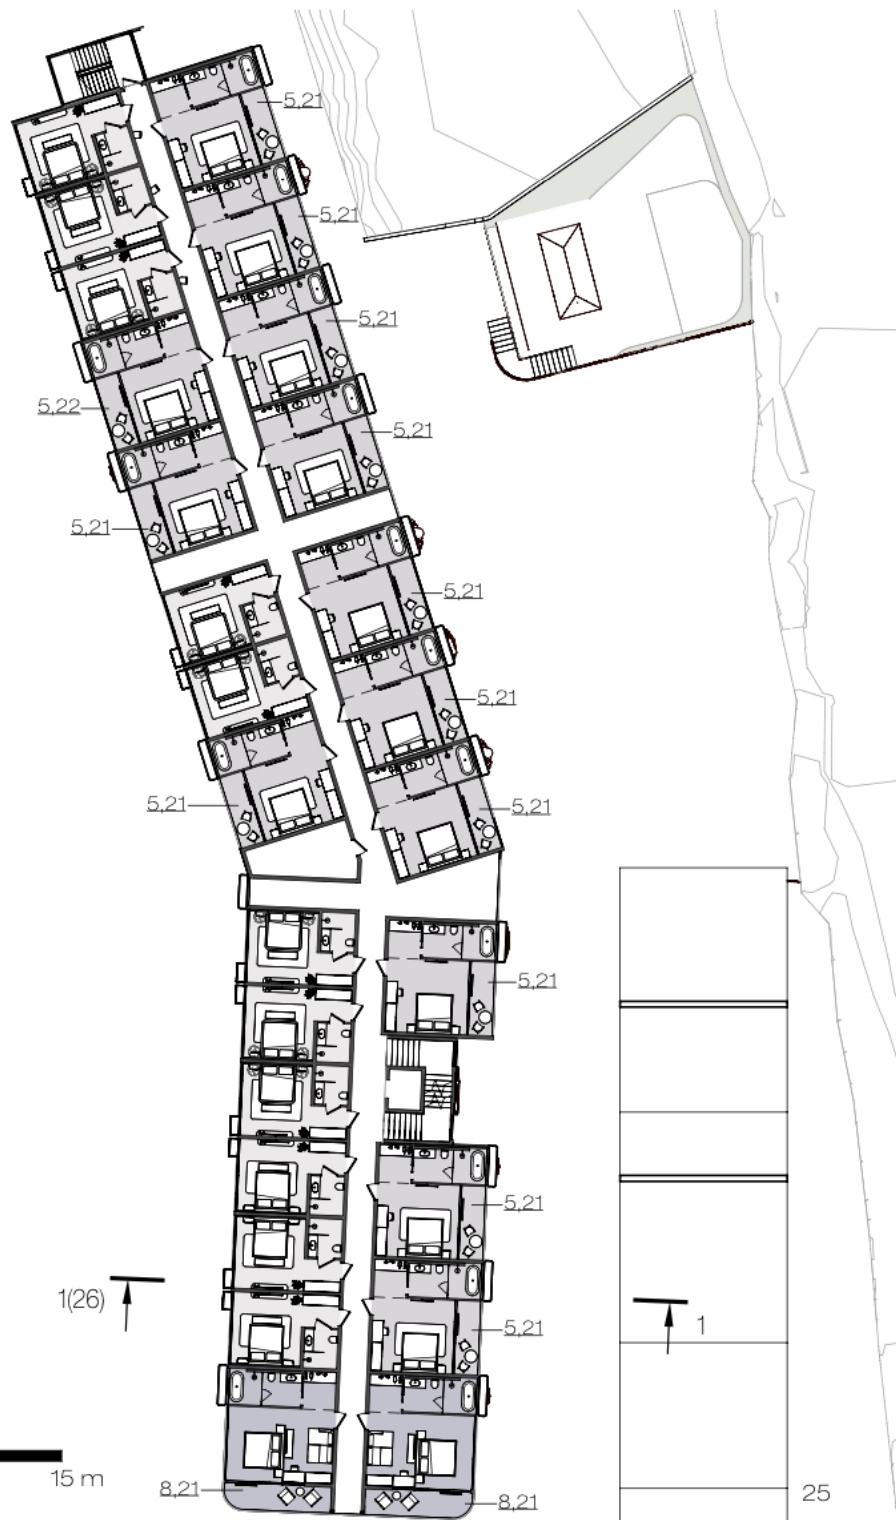

Zoning plan. 2nd-4th floors



APARTMENTS:

Type 1

	V1	V2
- Area		
- with balcony	35,41 m ²	35,07 m ²
- without balcony	29,87 m ²	29,87 m ²
- on floor	13 pcs.	

Type 2

- Area	
- without balcony	23,16 m ²
- on floor	11 pcs.

Type 3

- Area	
- with balcony	43,43 m ²
- without balcony	35,25 m ²
- on floor	2 pcs.

Total:

- on floor	26 pcs.
	800,51 m ²

Legend

	Type 1 V2
	Type 2
	Type 3 V2



Villa 1 (without terraces)

- Area	44,71m ²	
- Total	36 pcs.	1609,56 m ²

Villa 2

- Area	120,18	m ²	
- Total	3	pcs.	360,54 m ²

Villa 3

- Area	23,77 m ²	
- Total	9 pcs.	213,93 m ²

Villa 4

- Area	23,77 m ²	
- Total	2 pcs.	47,54 m ²

Villa 5

- Area	23,77 m ²	
- Total	2 pcs.	47,54 m ²

Total: 52 pcs. 2279,11 m²

Legend



- | | | | |
|---|-----------|---|---------|
|  | Type 1 V1 |  | Villa 2 |
|  | Type 2 |  | Villa 3 |
|  | Type 3 V1 |  | Villa 4 |
|  | Type 3 V2 |  | Villa 5 |
|  | Villa 1 | | |

Section 1-1



1:100

0 1 2 3 4 5 m

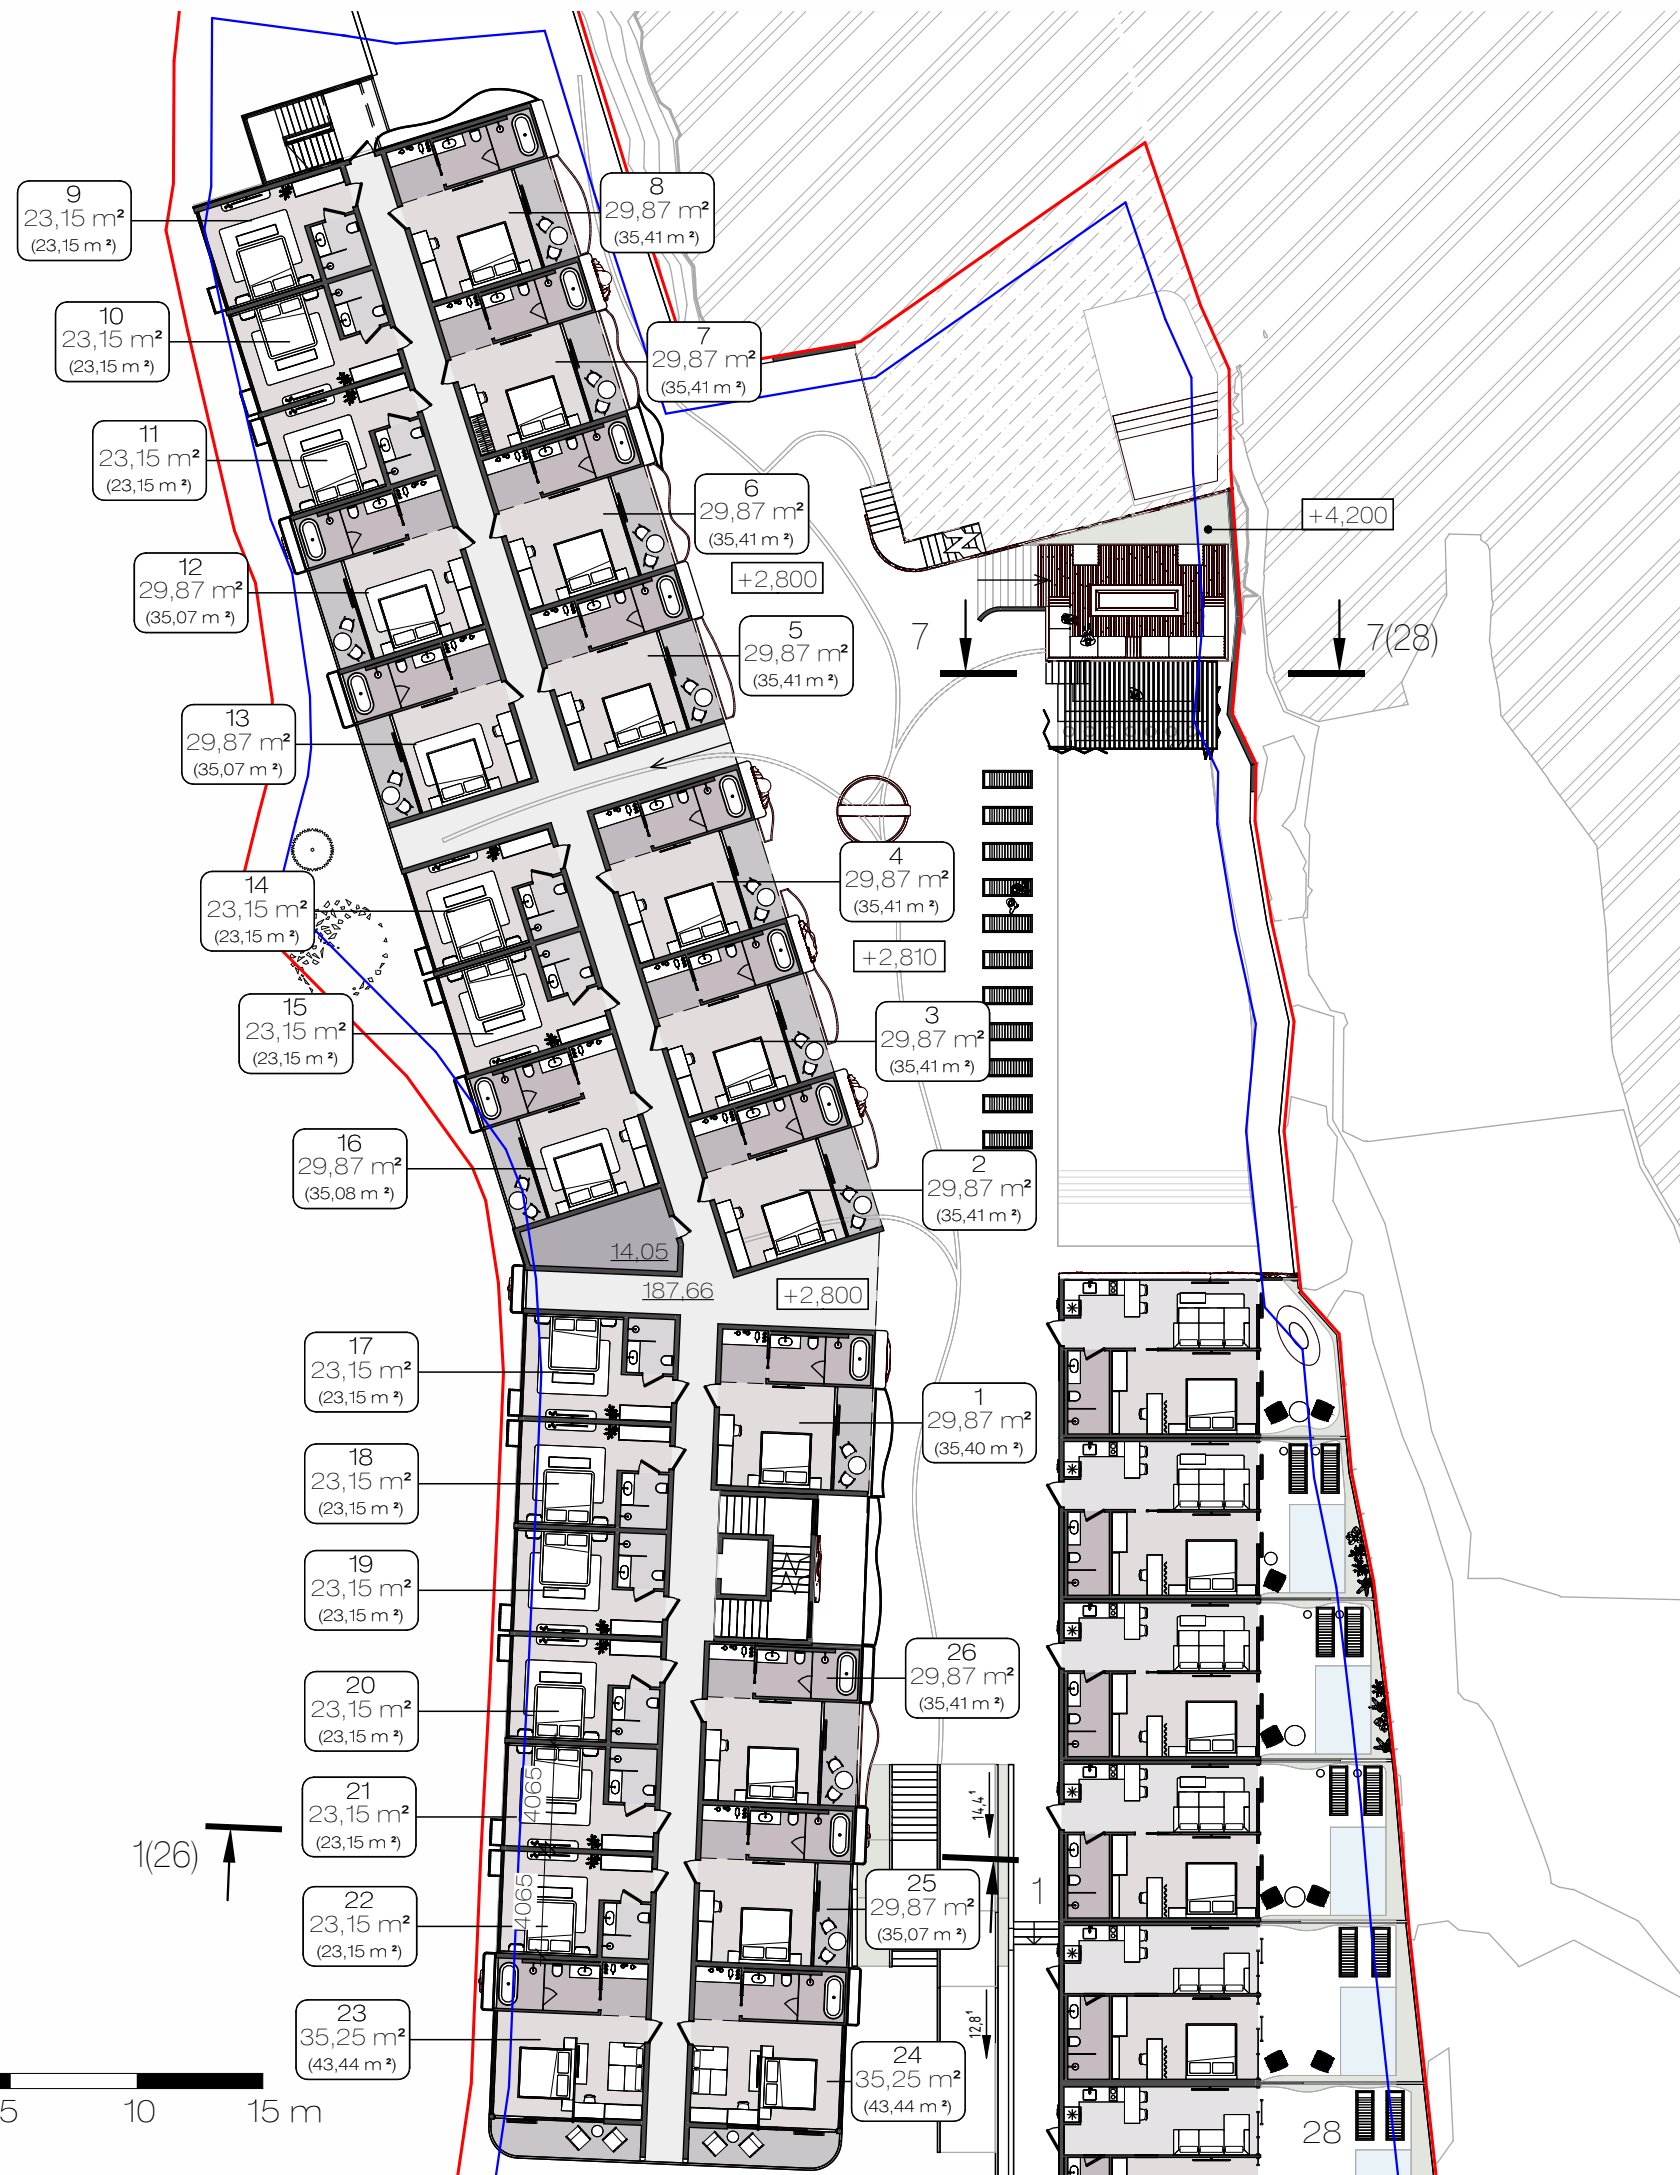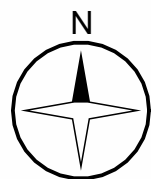

1st floor plan

Legend:

34
75,0 m²
(125,0 m²)

- Number of apartments and
area without/with balcony

25

- Number of villa

Balcony

Corridor

Bedroom

Kitchen


WC

Kitchen-Living room

Bathroom

Pantry



Terrace

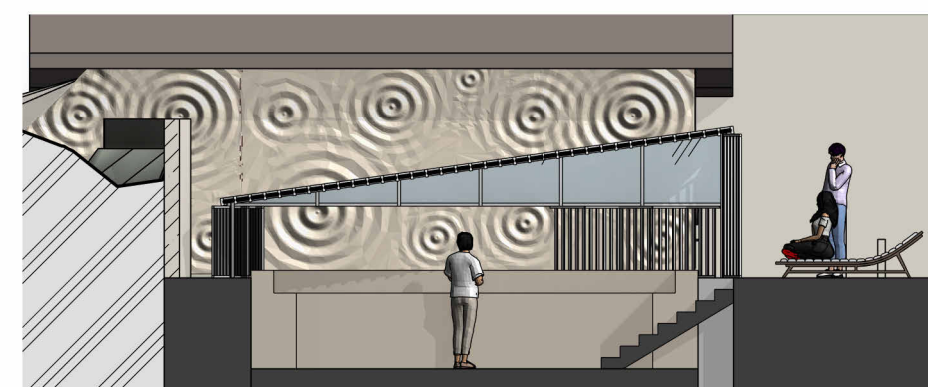

Section 7

1 : 100

2nd floor plan

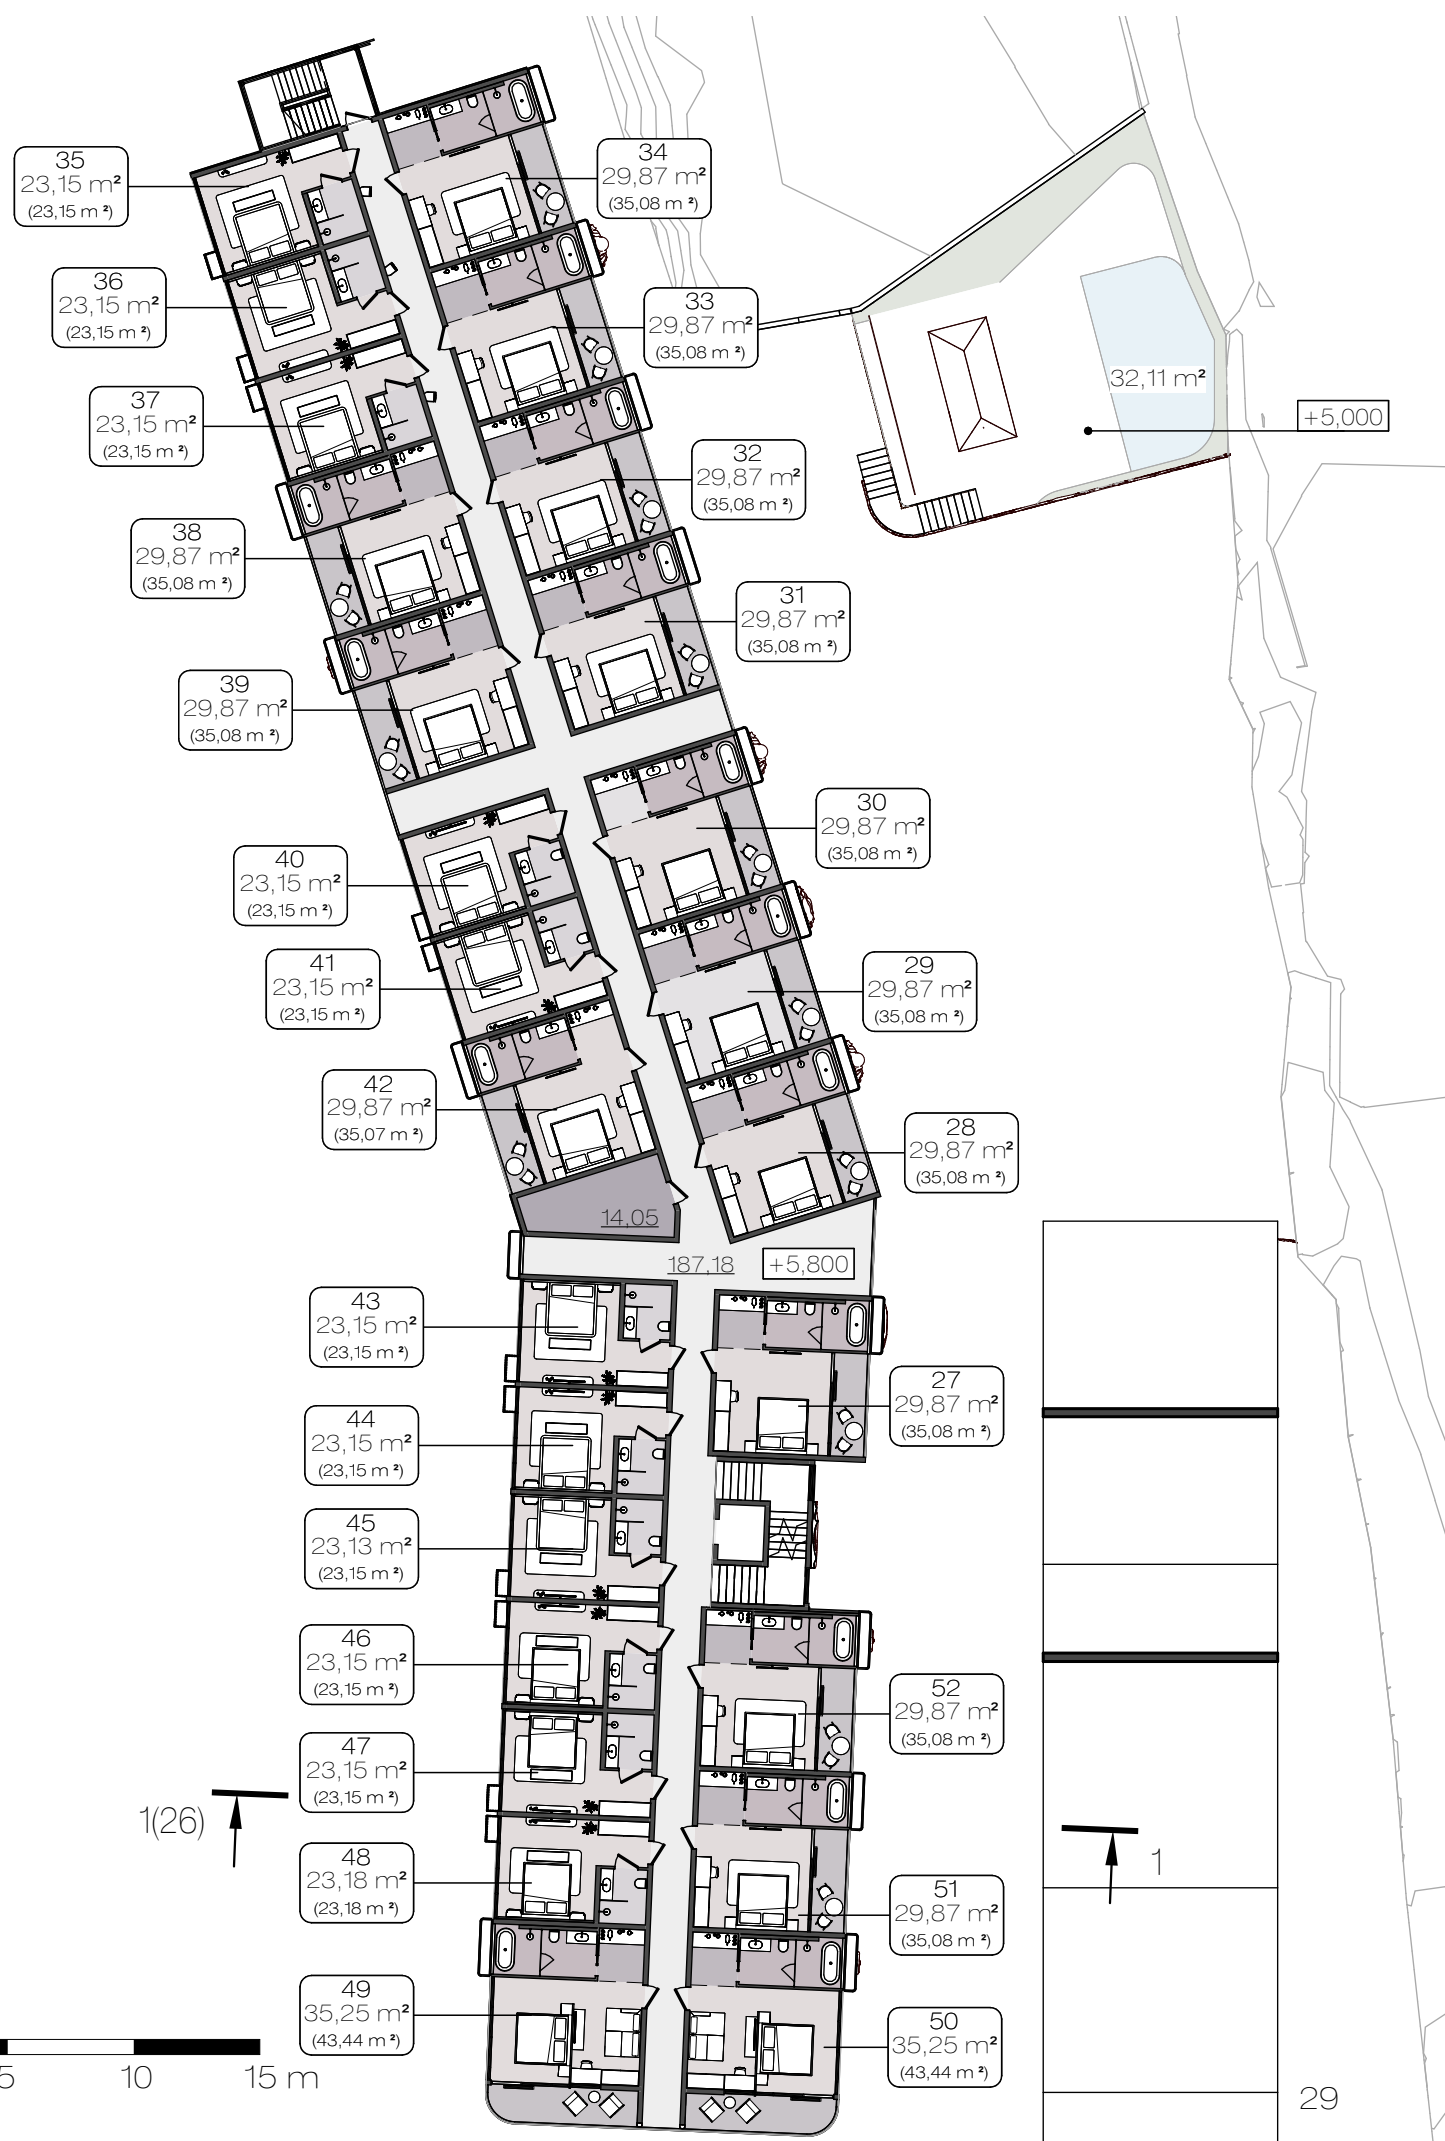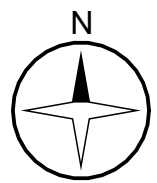

Legend:

34
75,0 m²
(125,0 m²)

- Number of apartments and area without/with balcony

25

- Number of villa

Balcony

Corridor

Bedroom

Kitchen



WC

Kitchen-Living room

Bathroom


Pantry

3rd floor plan

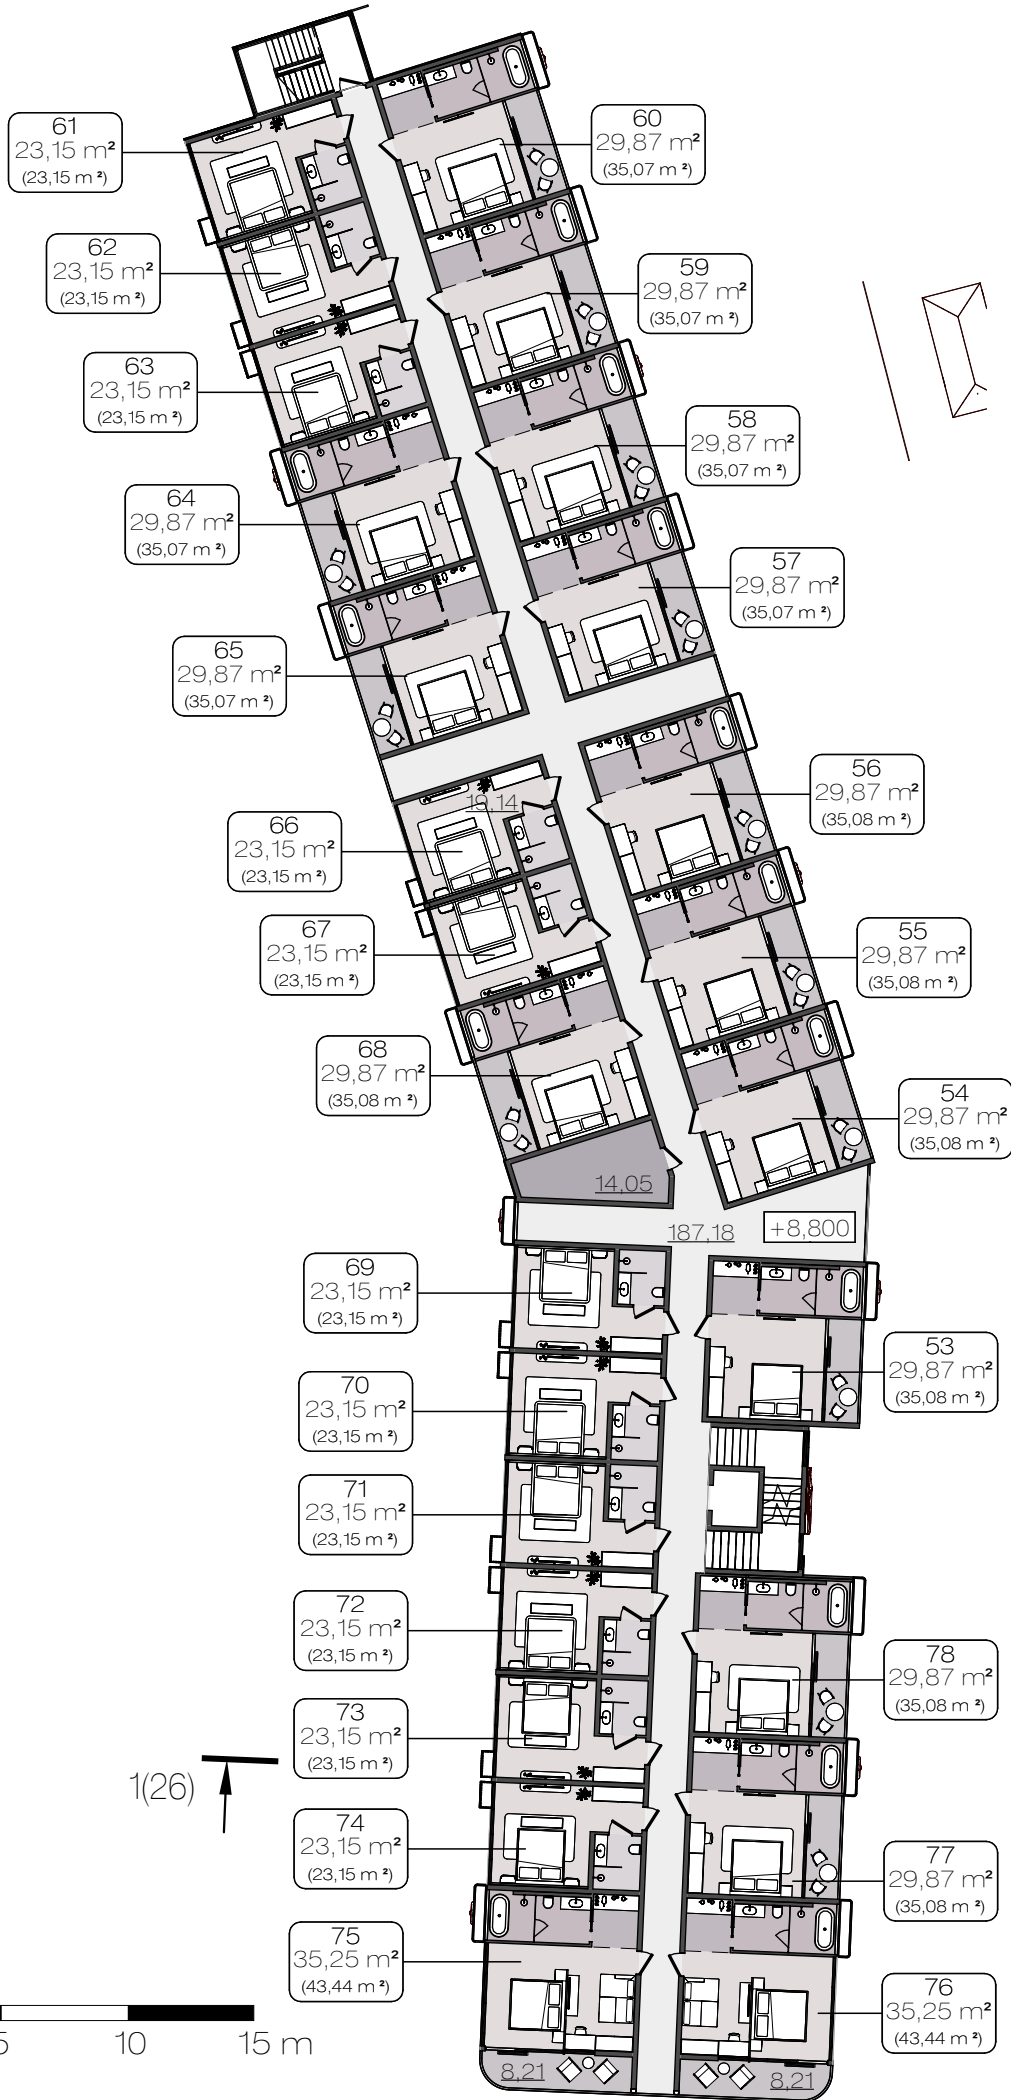
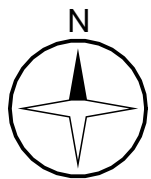


Legend:

- 34
75,0 m²
(125,0 m²) - Number of apartments and area without/with balcony
- 25 - Number of villa
- Balcony
- Corridor
- Bedroom
- Kitchen
- WC
- Bathroom
- Pantry

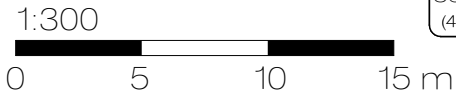

4th floor plan

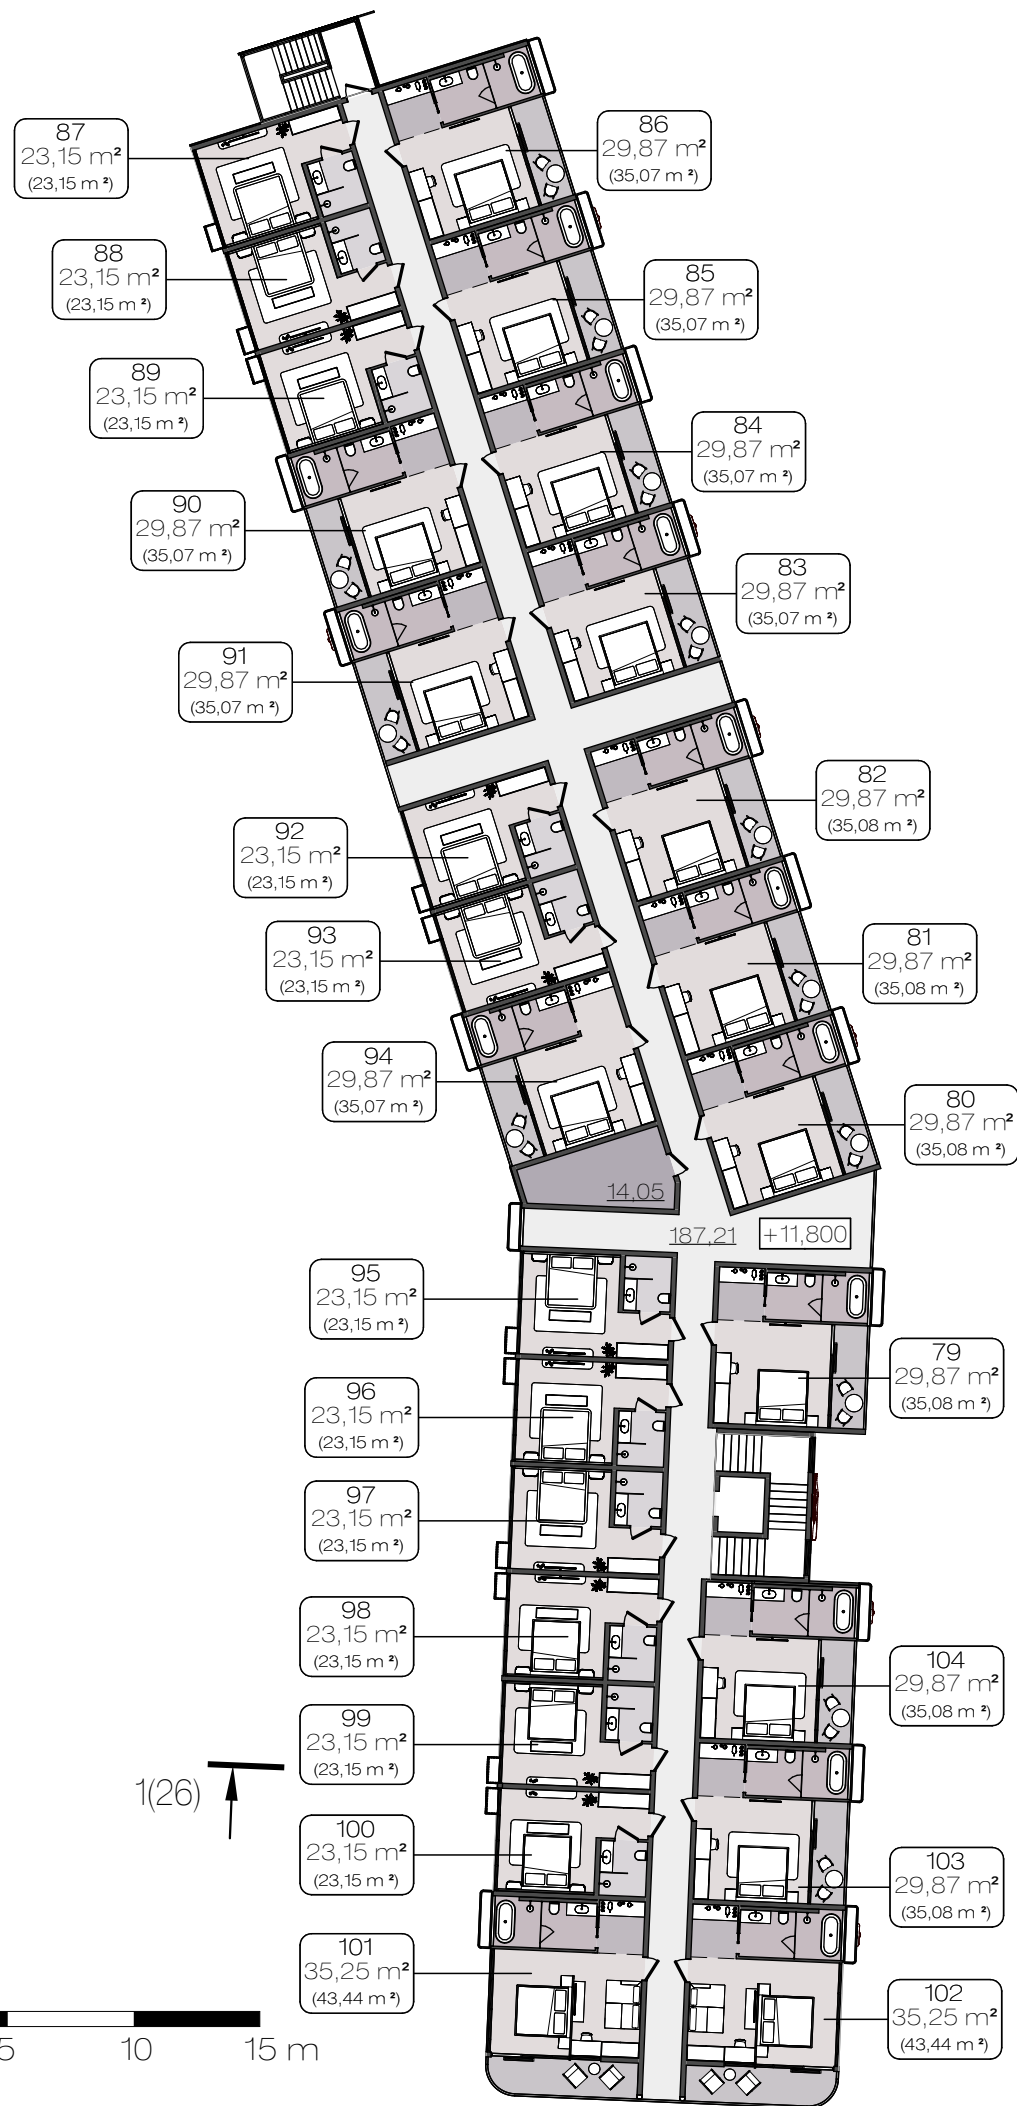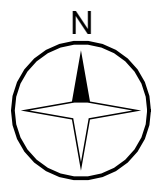



Legend:

34
75,0 m²
(125,0 m²) - Number of apartments and area without/with balcony

25 - Number of villa

- Balcony
- Corridor
- Bedroom
- Kitchen
- WC
- Bathroom
- Pantry

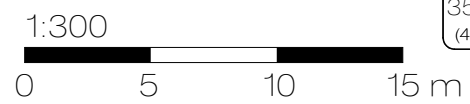

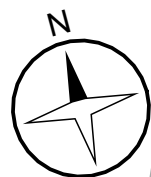

Floor plan. Level 1-1 -7.100

Legend:

34
75,0 m²
(125,0 m²)

- Number of apartments and
area without/with balcony

25


- Number of villa

WC

Kitchen-Living room


Terrace

1:100
0 1 2 3 4 5 m

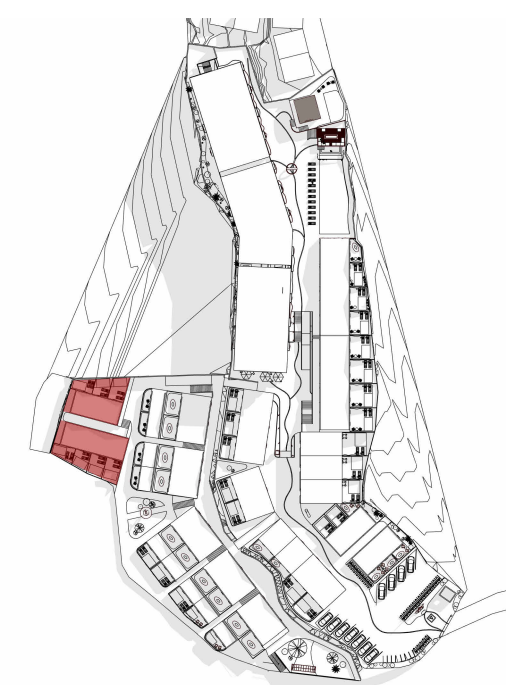

SAI ARCHITECTS

Floor plan. Level 1-2 -6.000

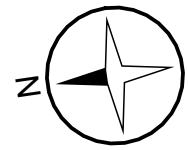

Legend:

34
75,0 m²
(125,0 m²)

- Number of apartments and
area without/with balcony

25

- Number of villa

Bedroom

Technical room

WC

Kitchen-Living
room


Terrace



SAI ARCHITECTS

Floor plan. Level 1-3 -3.000



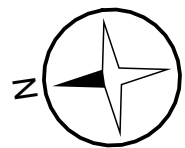

Floor plan. Level 2-1 0.000

Legend:

34
75,0 m²
(125,0 m²)


- Number of apartments and
area without/with balcony

25


- Number of villa




1:200
0 5 10 m

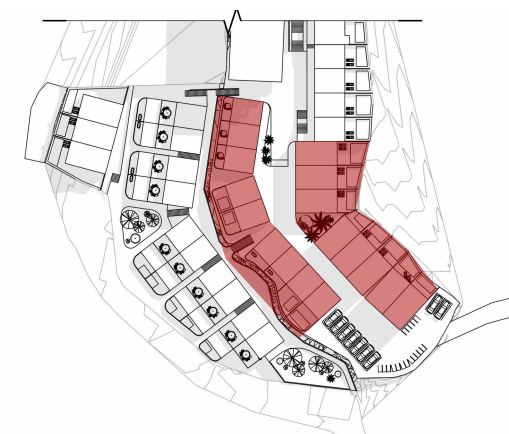

SAI ARCHITECTS

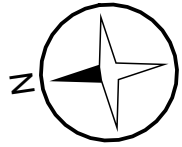

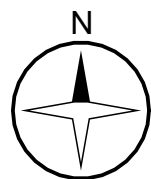

Floor plan. Level 2-4 2.300

Legend:

34
75,0 m²
(125,0 m²)

- Number of apartments and
area without/with balcony

25

- Number of villa

Balcony

Bedroom

Kitchen-Living room


Bathroom

Terrace


Stairs



1:100
0 1 2 3 4 5 m

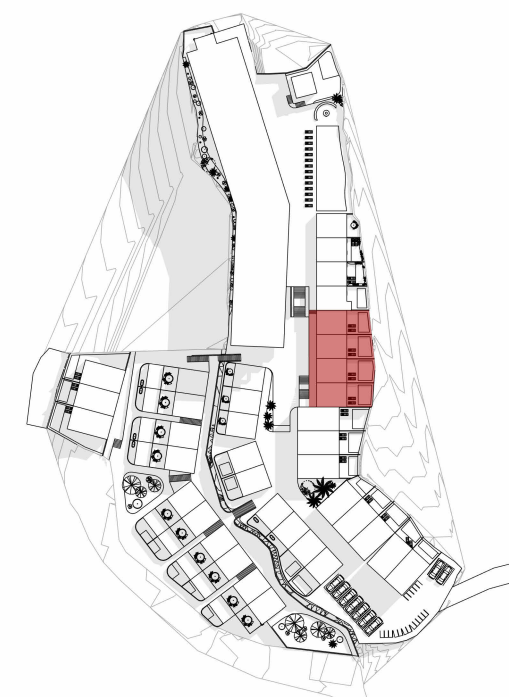

SAI ARCHITECTS

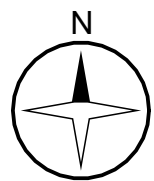


Floor plan. Level 3-1 2.800

Legend:

- 34

75,0 m²
(125,0 m²) - Number of apartments and area without/with balcony
- 25



 - Number of villa
- Bedroom
- Kitchen-Living room
- Bathroom
- Terrace

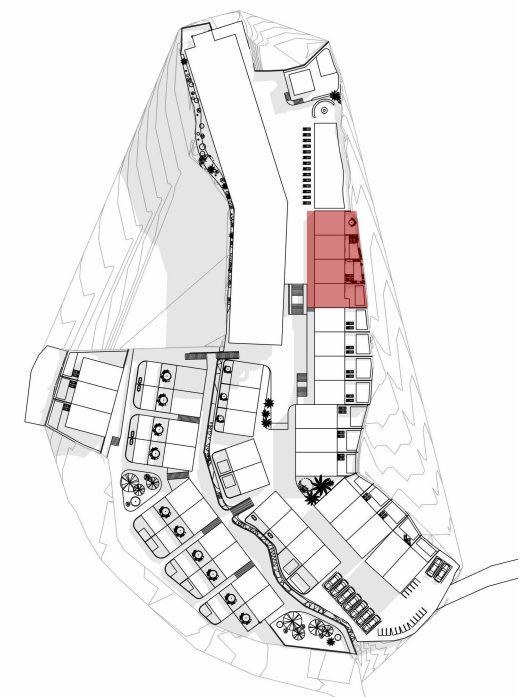

Villa 2 Floor plans

Explication of the premises

Nº	Name	Area, sq.m
1st floor		
101	Kitchen-Living room	46,00
103	WC	3,48
105	Pantry	3,39
106	Corridor	6,61
2nd floor		
1007	Bedroom	19,76
1008	Bedroom	17,36
1009	Stairs	7,67
1010	WC	5,74
1011	WC	5,10
1012	Balcony	5,07
	Total	120,18

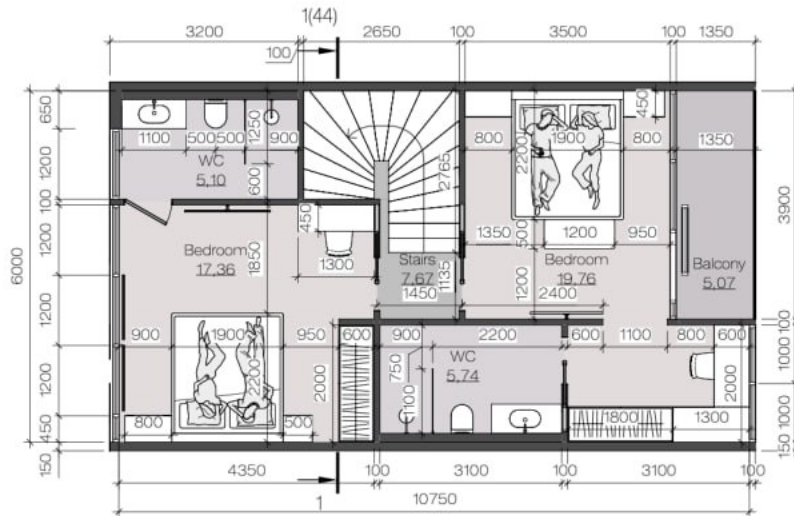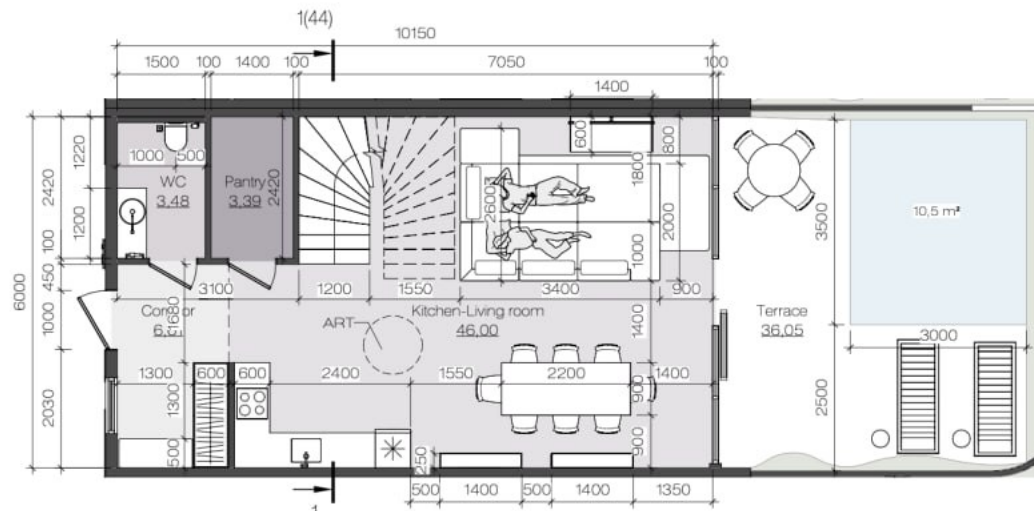


Name	Length x Width x Height mm	Quantity
1. Bed	2200 x 1900 x 700	2
2. (Mattress)	(2000 x 1800)	2
3. Bedside table	800 x 400 x 450	2
4. Bedside table	700 x 400 x 450	1
5. Bedside table	500 x 400 x 450	1
6. Work table L-type	2000 x 1300 x 750	1
7. Work chair	500 x 500 x 800	2
8. Bedroom Cabinet 1	1800 x 600 x 2500	1
9. Bedroom Cabinet 2	2000 x 600 x 2500	1
10. Dressing table	1300 x 450 x 750	1
11. Sofa banquette	1200 x 500 x 450	1
12. Outdoor chaise lounge	2000 x 700 x 500	2
13. Outdoor table	300 x 300 x 450	2
14. Outdoor table	1000 x 1000 x 750	1
15. Outdoor chair	500 x 500 x 800	4
16. Fridge	600 x 600 x 1850	1
17. Kitchen sink	500 x 400	1
18. Burner cooker	520 x 520	1
19. Dining table	2000 x 900 x 750	1
20. Dining chair	500 x 500 x 800	8
21. Sofa	3400 x 2600 x 800	1
22. Coffee table	1400 x 600 x 450	1
23. TV	65"	2
24. TV	55"	1
25. Corridor Cabinet	1300 x 600 x 2500	1
26. Corridor bench	1300 x 500 x 450	1
27. Shelving	1400 x 250 x 2500	2
28. Toilet (with instalation)	490 x 370 x 450	3
29. Shower head	415 x 250	2
30. Vanity unit 1	1200 x 500	1
31. Vanity unit 2	1100 x 500	1
32. Vanity unit with round sink	1200 x 500	1
33. Sink	530 x 300	2
34. Round sink	D440	1
35. Shower screen	1100 x 2500h	2
36. Art		1

*Dimensions of furniture may change (slightly) during design development.

SAI ARCHITECTS


Apartment Type 3. V2

(Open bathroom)

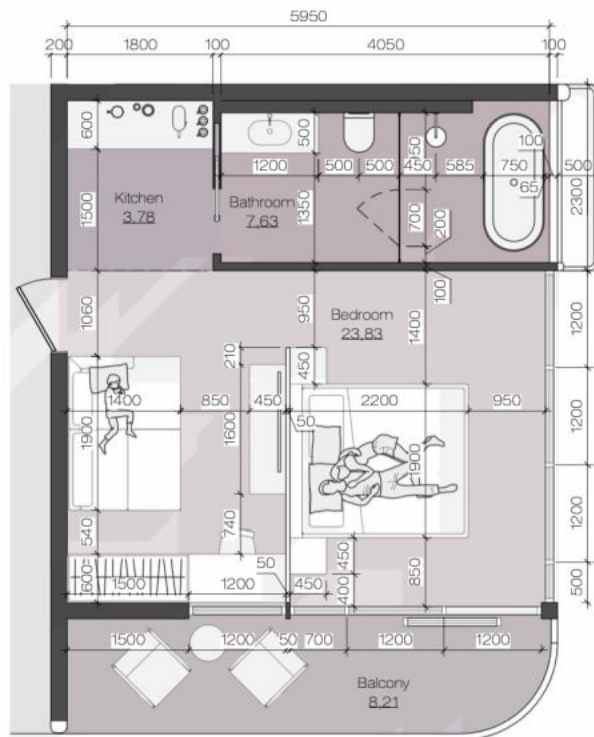

Explication of the premises

Nº	Name	Area, sq.m
109	Kitchen	3,78
110	Bathroom	7,64
251	Bedroom	23,83
264	Balcony	8,18
	Total	43,43

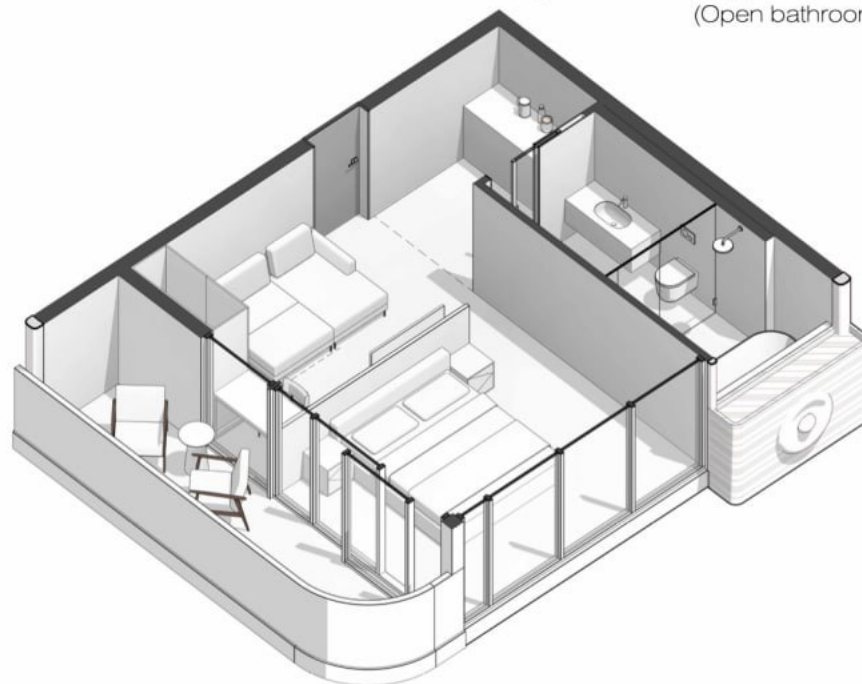


Name	Length x Width x Height mm	Quantity
1. Bed	2200 x 1900 x 700	1
2. (Mattress)	(2000 x 1800)	1
3. Bedside tables	450 x 450 x 450	2
4. Work table	1200 x 600 x 750	1
5. Work chair	500 x 500 x 800	1
6. Cabinet	1500 x 600 x 2500	1
7. Outdoor armchair	780 x 680 x 600	1
8. Outdoor table	450 x 450 x 600	1
9. Small Fridge	600 x 600 x 850	1
10. Sofa	1600 x 1220 x 800	1
11. TV cabinet	1600 x 400 x 450	1
12. TV	55"	1
13. Toilet (with instalation)	490 x 370 x 450	1
14. Shower head	415 x 250	1
15. Bath	2000 x 750	1
16. Vanity unit	1200 x 500	1
17. Sink	530 x 300	1
18. Shower screen with door	1850 x 2500h door W 700	1

*Dimensions of furniture may change (slightly) during design development.

SAI ARCHITECT'S

Apartment Type 3. V1

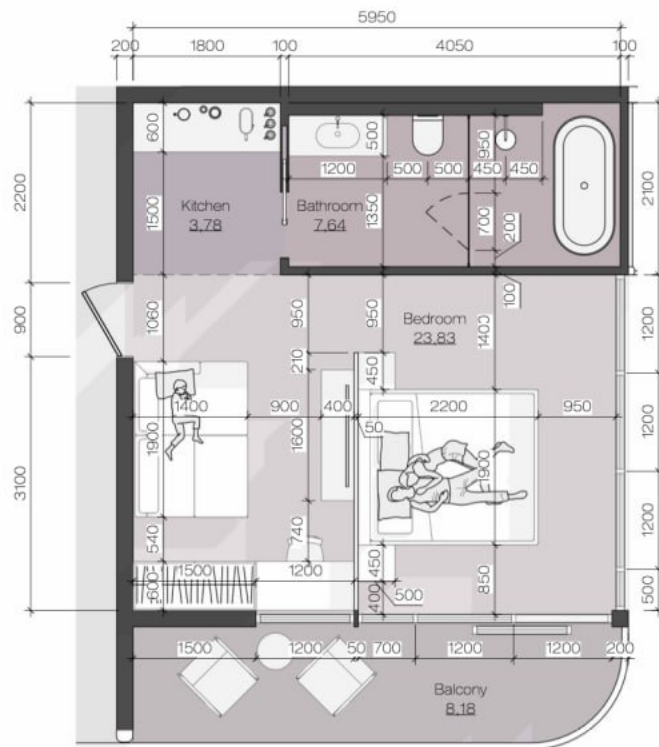

Explication of the premises


Nº	Name	Area, sq.m
109	Kitchen	3,78
110	Bathroom	7,64
251	Bedroom	23,83
264	Balcony	8,18
	Total	43,43





Name	Length x Width x Height mm	Quantity
1. Bed	2200 x 1900 x 700	1
2. (Mattress)	(2000 x 1800)	1
3. Bedside tables	450 x 450 x 450	2
4. Work table	1200 x 600 x 750	1
5. Work chair	500 x 500 x 800	1
6. Cabinet	1500 x 600 x 2500	1
7. Outdoor armchair	780 x 680 x 600	1
8. Outdoor table	450 x 450 x 600	1
9. Small Fridge	600 x 600 x 850	1
10. Sofa	1600 x 1220 x 800	1
11. TV cabinet	1600 x 400 x 450	1
12. TV	55"	1
13. Toilet (with instalation)	490 x 370 x 450	1
14. Shower head	415 x 250	1
15. Bath	2000 x 750	1
16. Vanity unit	1200 x 500	1
17. Sink	530 x 300	1
18. Shower screen with door	1850 x 2500h door W 700	1

*Dimensions of furniture may change (slightly) during design development.

SAI ARCHITECTS

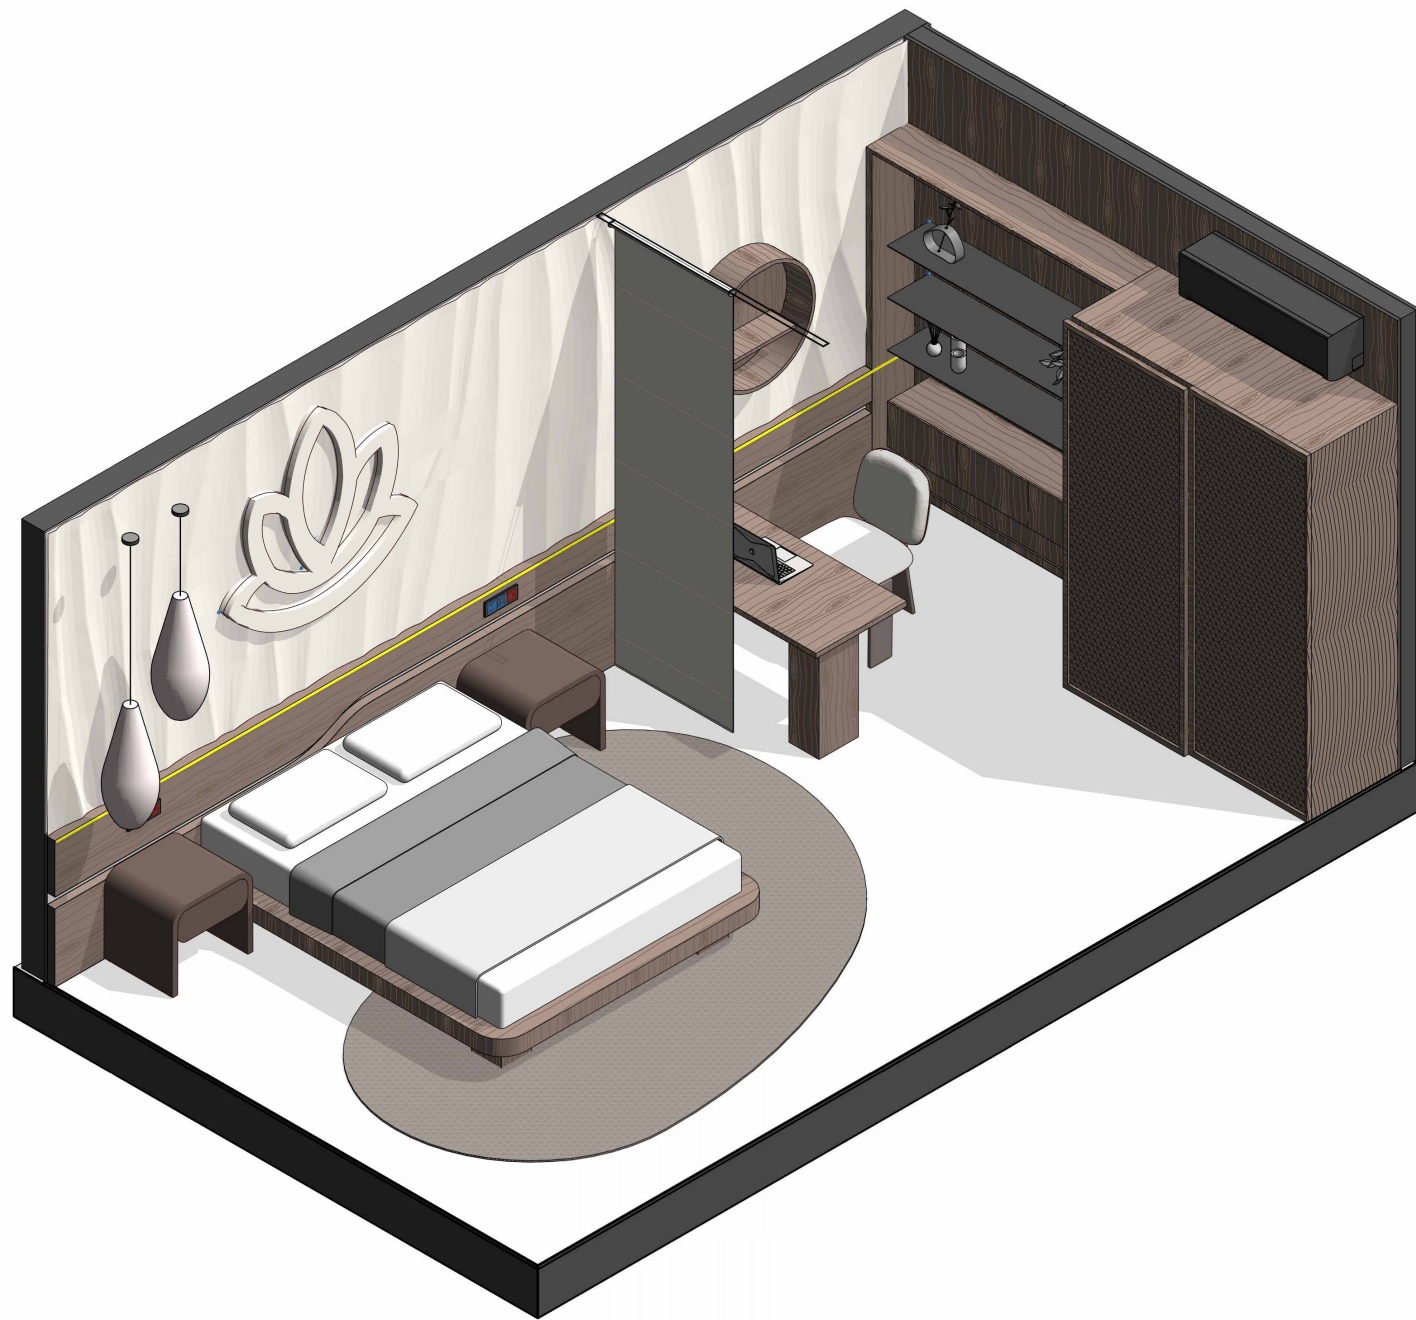

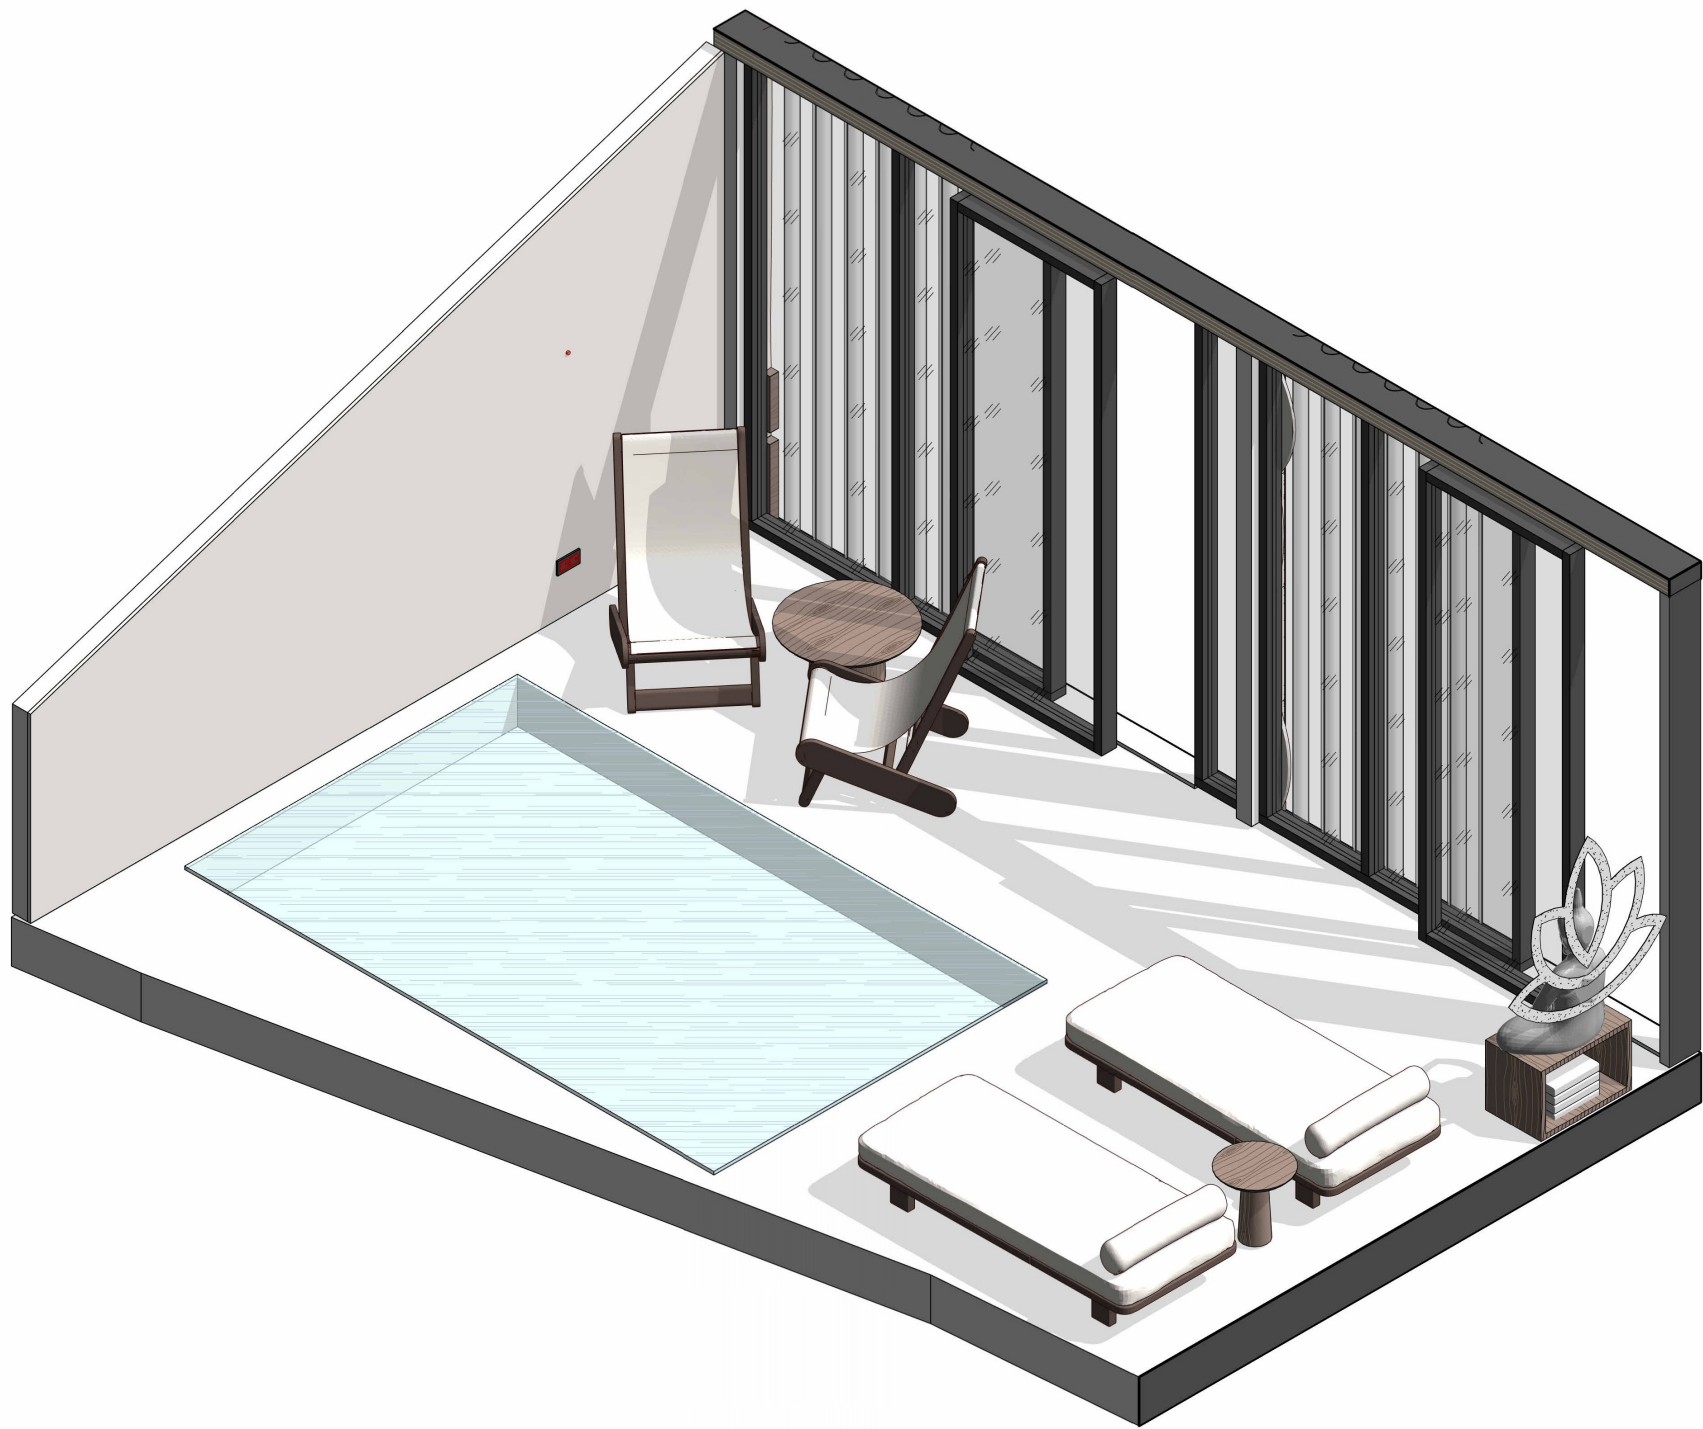

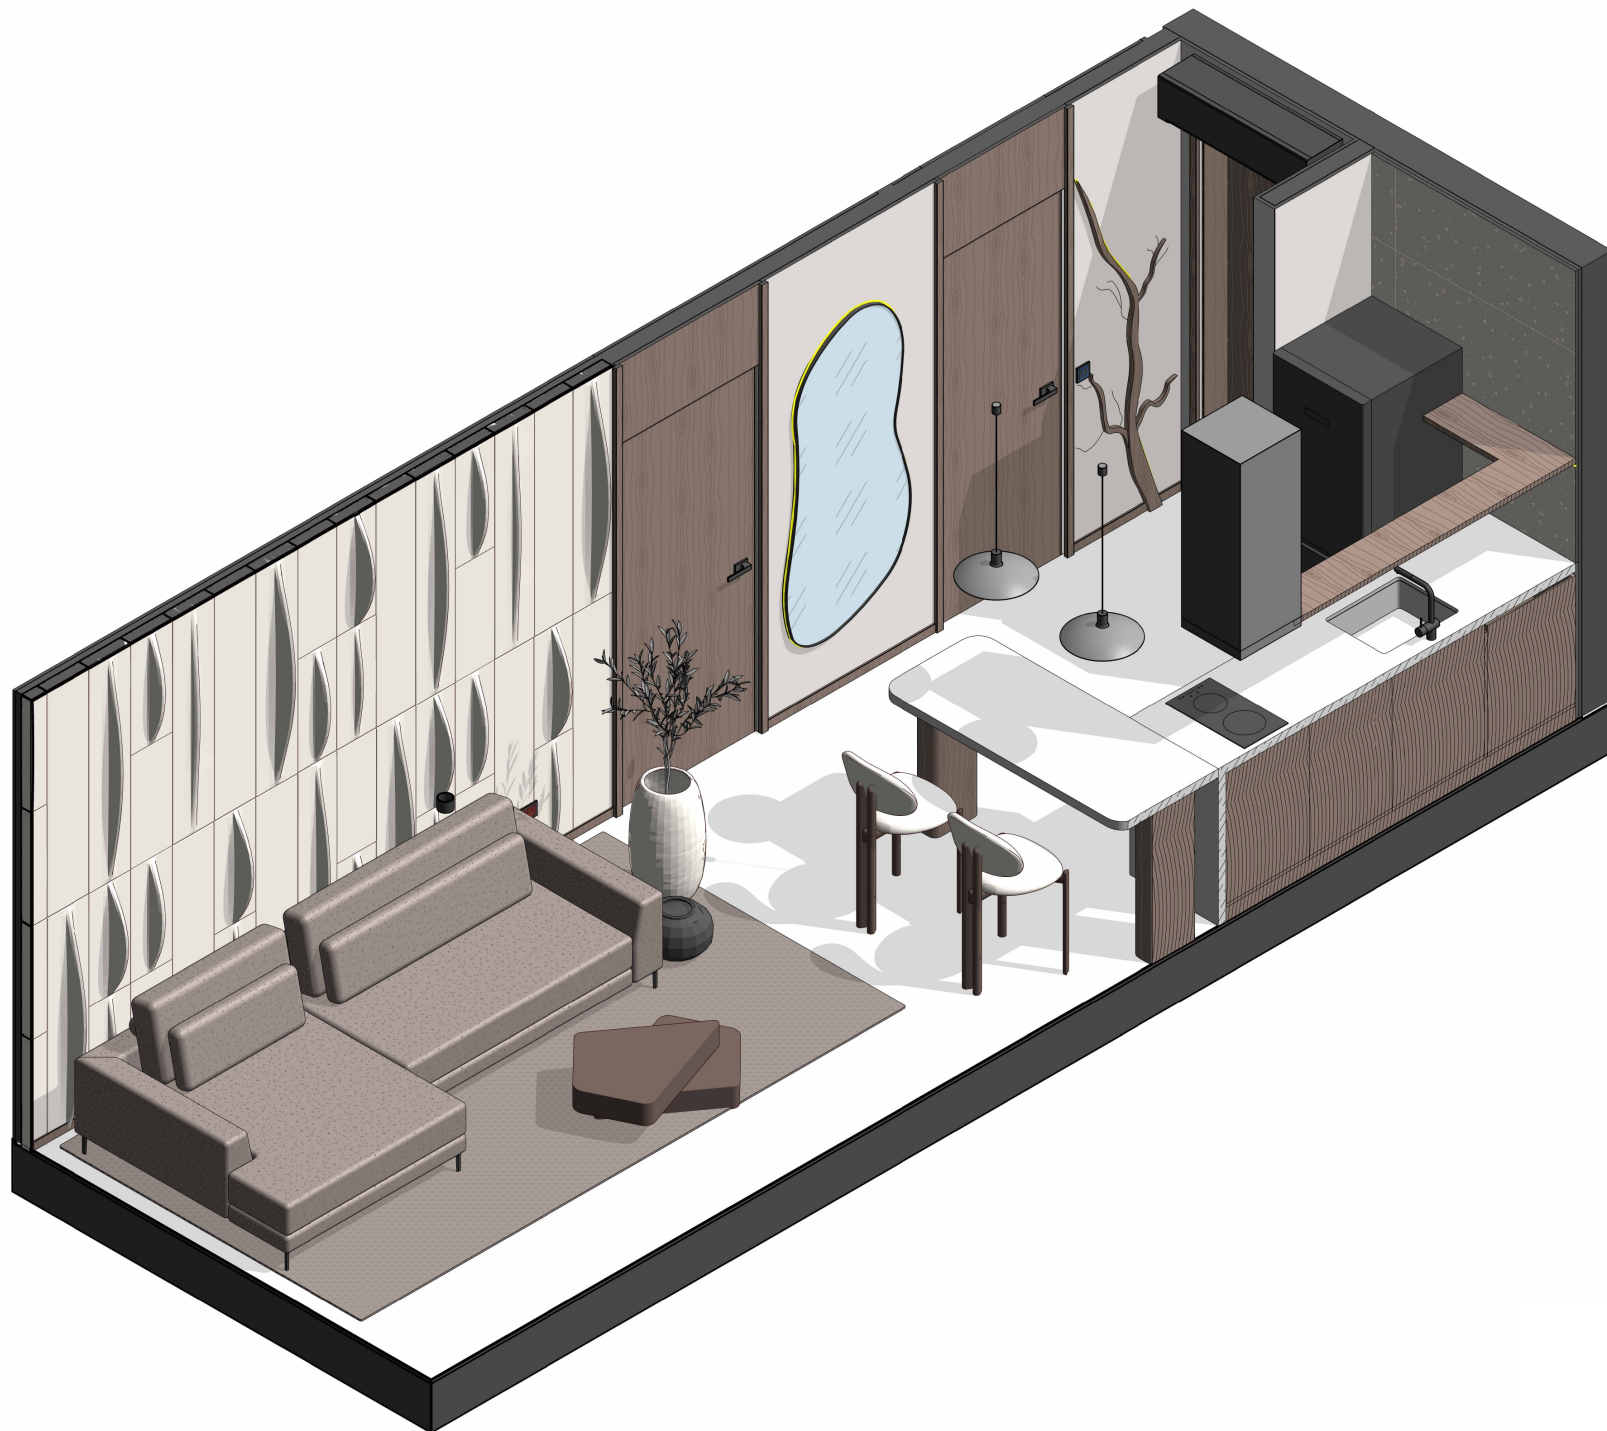





SAI ARCHITECTS



No	Name	Area, sq.m
8	Kitchen-Living room	20,45
9	Bedroom	18,81
10	Bathroom	5,45
	Total *without terrace	44,71

*Dimensions of furniture may change (slightly) during design development.

Apartment Type 1. V1

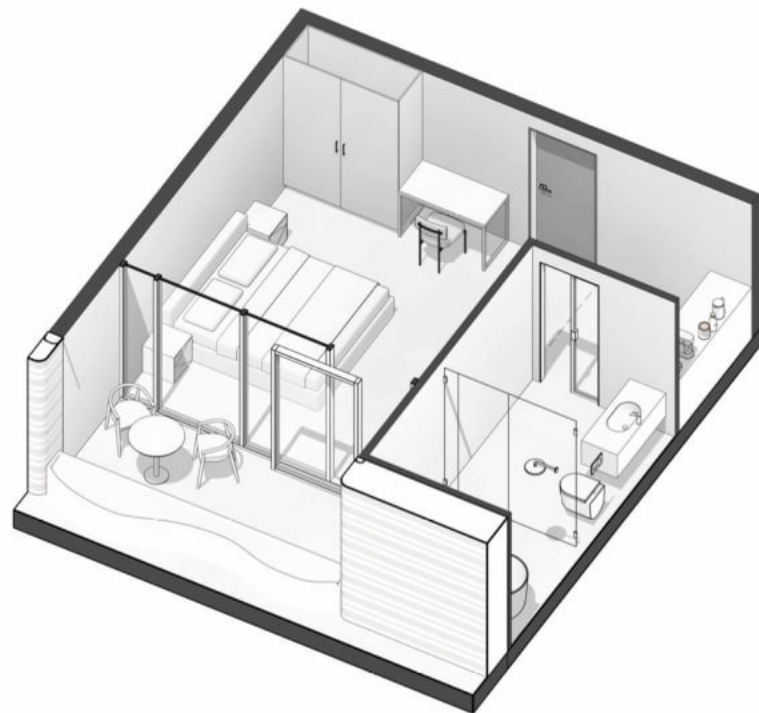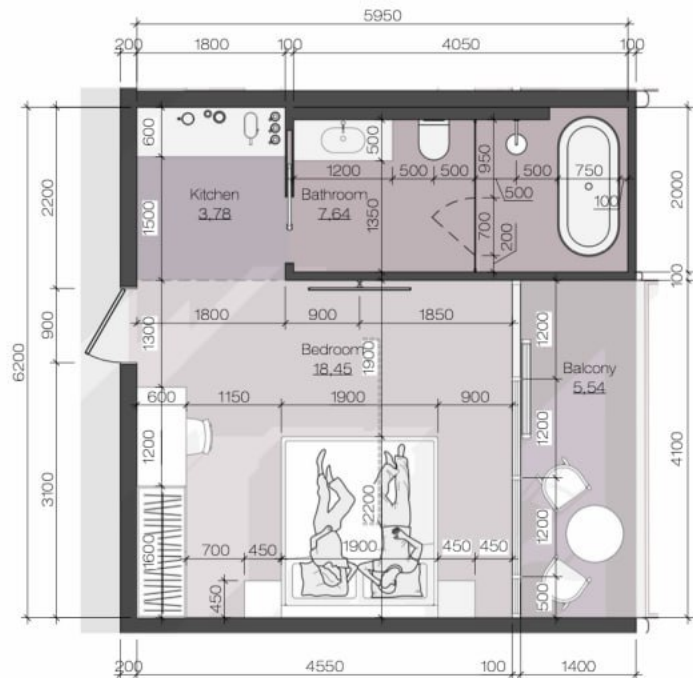

Explication of the premises

Nº	Name	Area, sq.m
3	Balcony	5,54
135	Bathroom	7,64
136	Bedroom	18,45
137	Kitchen	3,78
	Total	35,41

Name	Length x Width x Height mm	Quantity
1. Bed	2200 x 1900 x 700	1
2. (Mattress)	(2000 x 1800)	1
3. Bedside tables	450 x 450 x 450	2
4. Work table	1200 x 600 x 750	1
5. Work chair	500 x 500 x 800	1
6. Cabinet	1600 x 600 x 2500	1
7. Small fridge	600 x 600 x 850	1
8. Outdoor table	700 x 700 x 750	1
9. Outdoor chair	520 x 520 x 750	2
10. Toilet (with instalation)	490 x 370 x 450	1
11. Shower head	415 x 250	1
12. Bath	2000 x 750	1
13. Vanity unit	1200 x 500	1
14. Sink	530 x 300	1
15. TV	55"	1
16. Shower screen with door	1850 x 2500h (door W 700)	1





*Dimensions of furniture may change (slightly) during design development.

SAI ARCHITECTS

Apartment Type 1. V2

(Open bathroom)

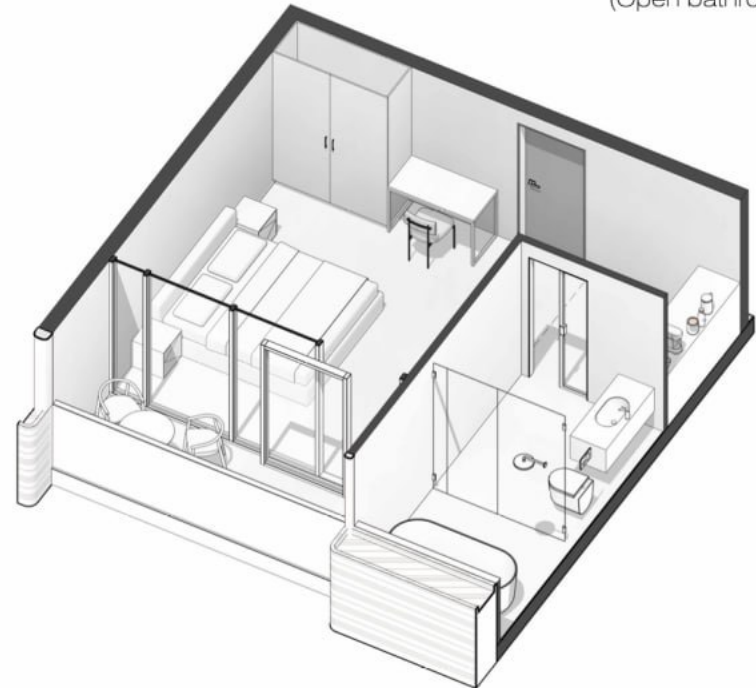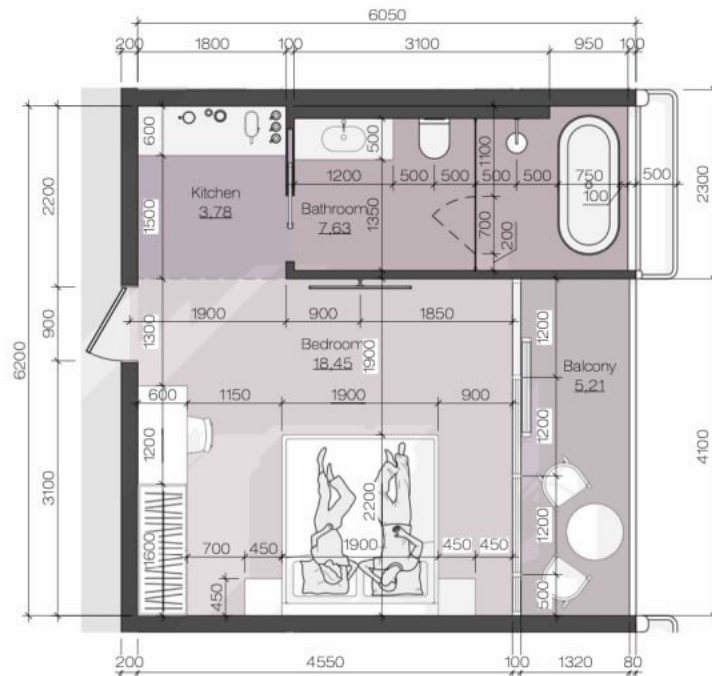

Explication of the premises

Nº	Name	Area, sq.m
362	Balcony	5,21
374	Bathroom	7,63
375	Bedroom	18,45
376	Kitchen	3,78
	Total	35,07

Name	Length x Width x Height mm	Quantity
1. Bed	2200 x 1900 x 700	1
2. (Mattress)	(2000 x 1800)	1
3. Bedside tables	450 x 450 x 450	2
4. Work table	1200 x 600 x 750	1
5. Work chair	500 x 500 x 800	1
6. Cabinet	1600 x 600 x 2500	1
7. Small fridge	600 x 600 x 850	1
8. Outdoor table	700 x 700 x 750	1
9. Outdoor chair	520 x 520 x 750	2
10. Toilet (with instalation)	490 x 370 x 450	1
11. Shower head	415 x 250	1
12. Bath	2000 x 750	1
13. Vanity unit	1200 x 500	1
14. Sink	530 x 300	1
15. TV	55"	1
16. Shower screen with door	1850 x 2500h (door W 700)	1





*Dimensions of furniture may change (slightly) during design development.



SAI ARCHITECTS





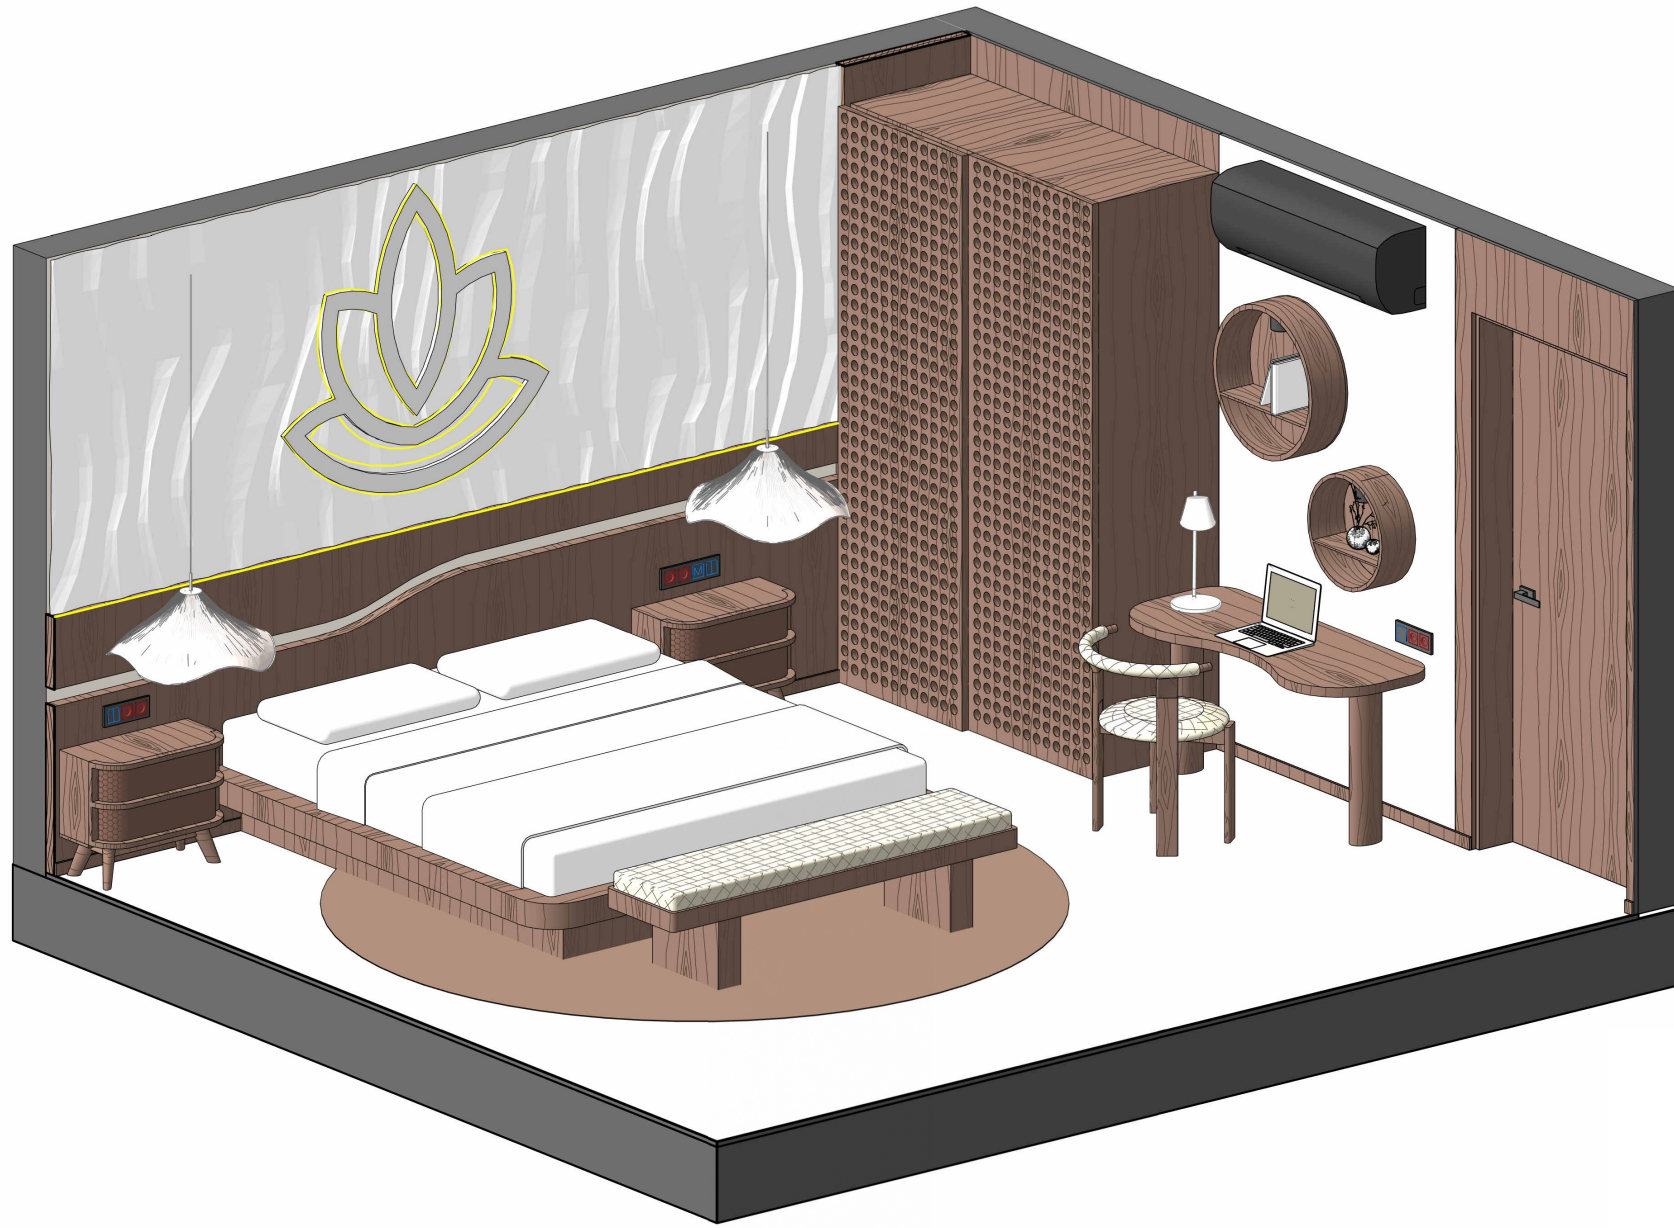


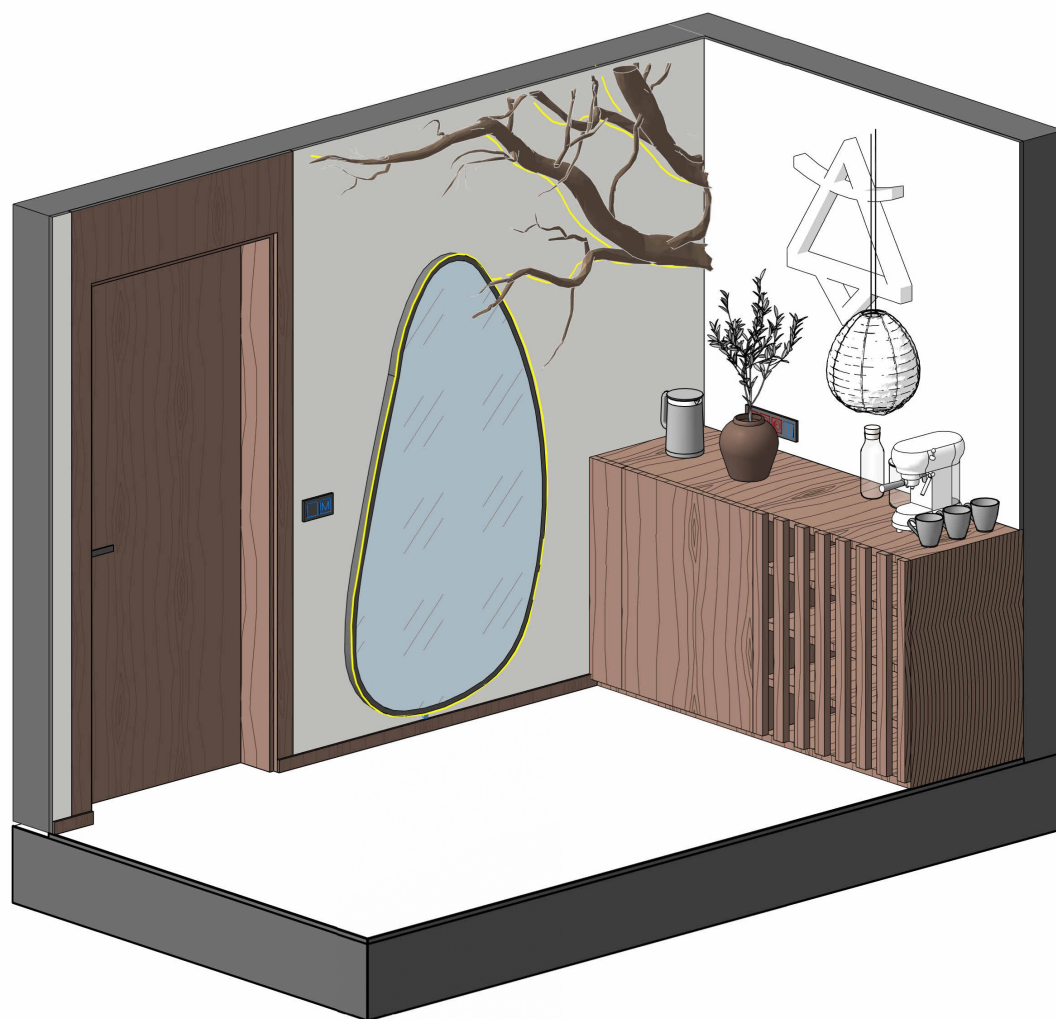

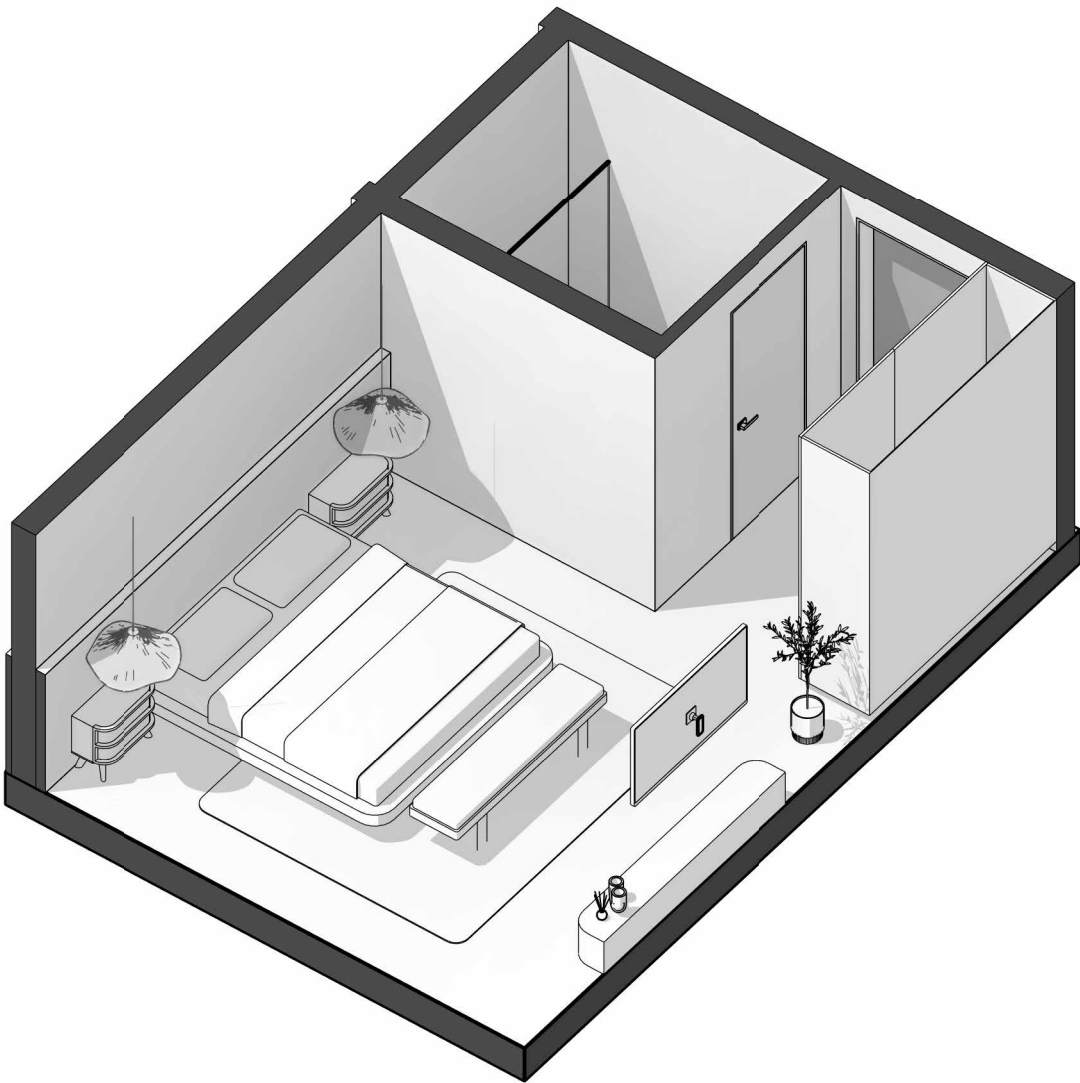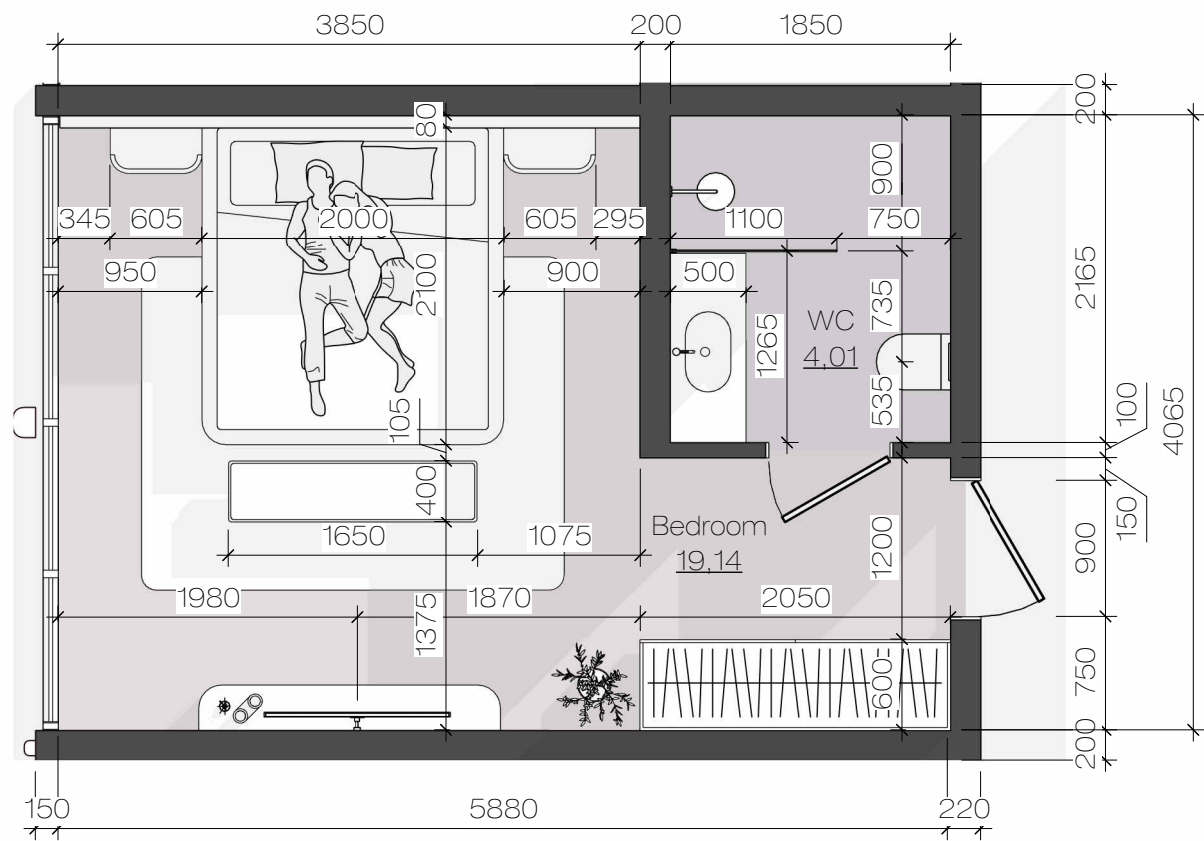

Explication of the premises


Nº	Name	Area, sq.m
1081	Bedroom	19,14
1083	WC	4,01
Total		23,15

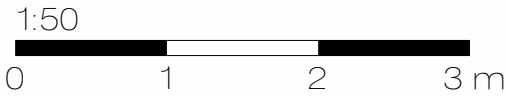



Villa Type 4. Floor plan

Explication of the premises


Nº	Name	Area, sq.m
1181	Terrace	11,52
1317	Bedroom	18,79
1318	WC	4,98
	Total	35,29

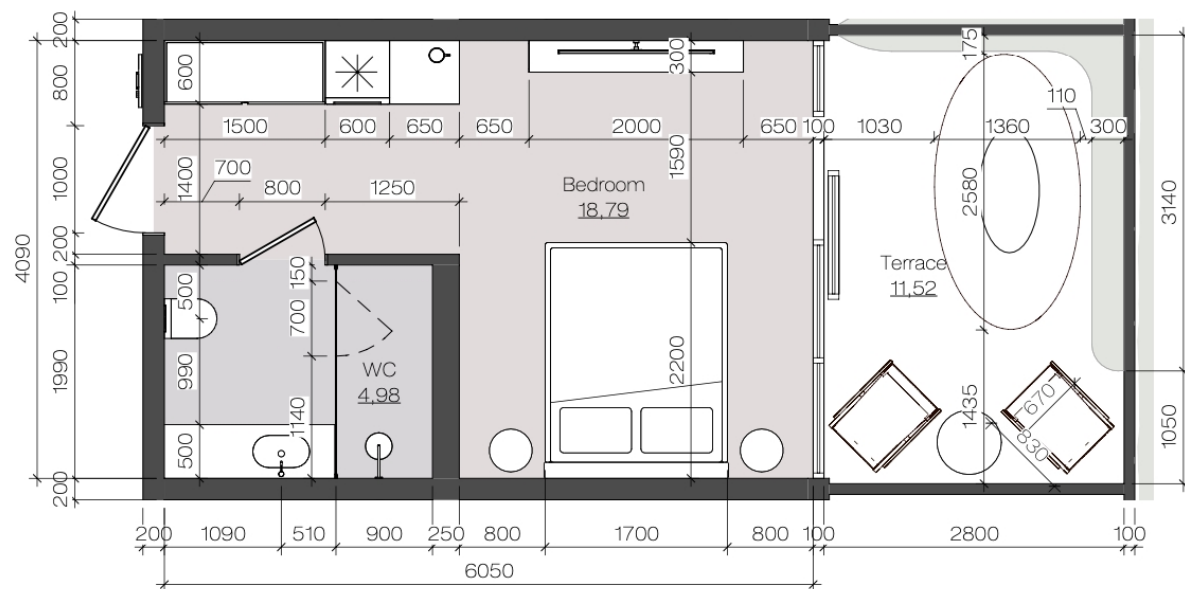

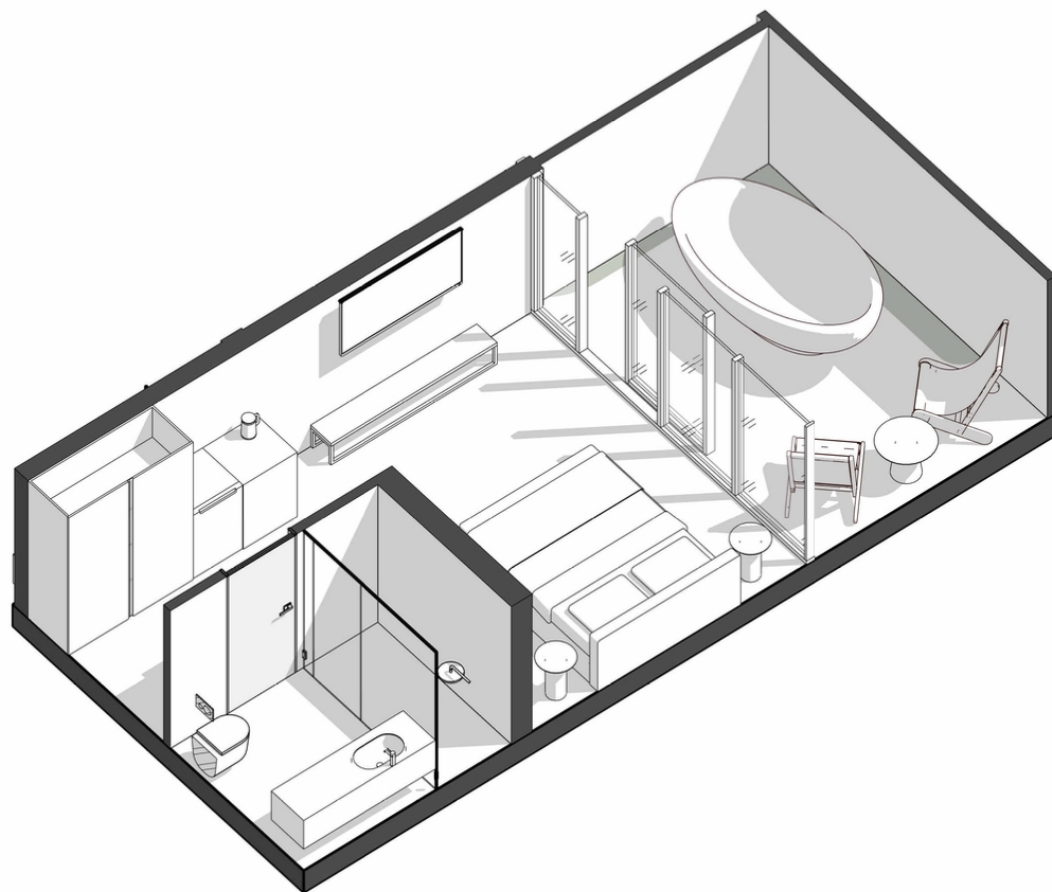

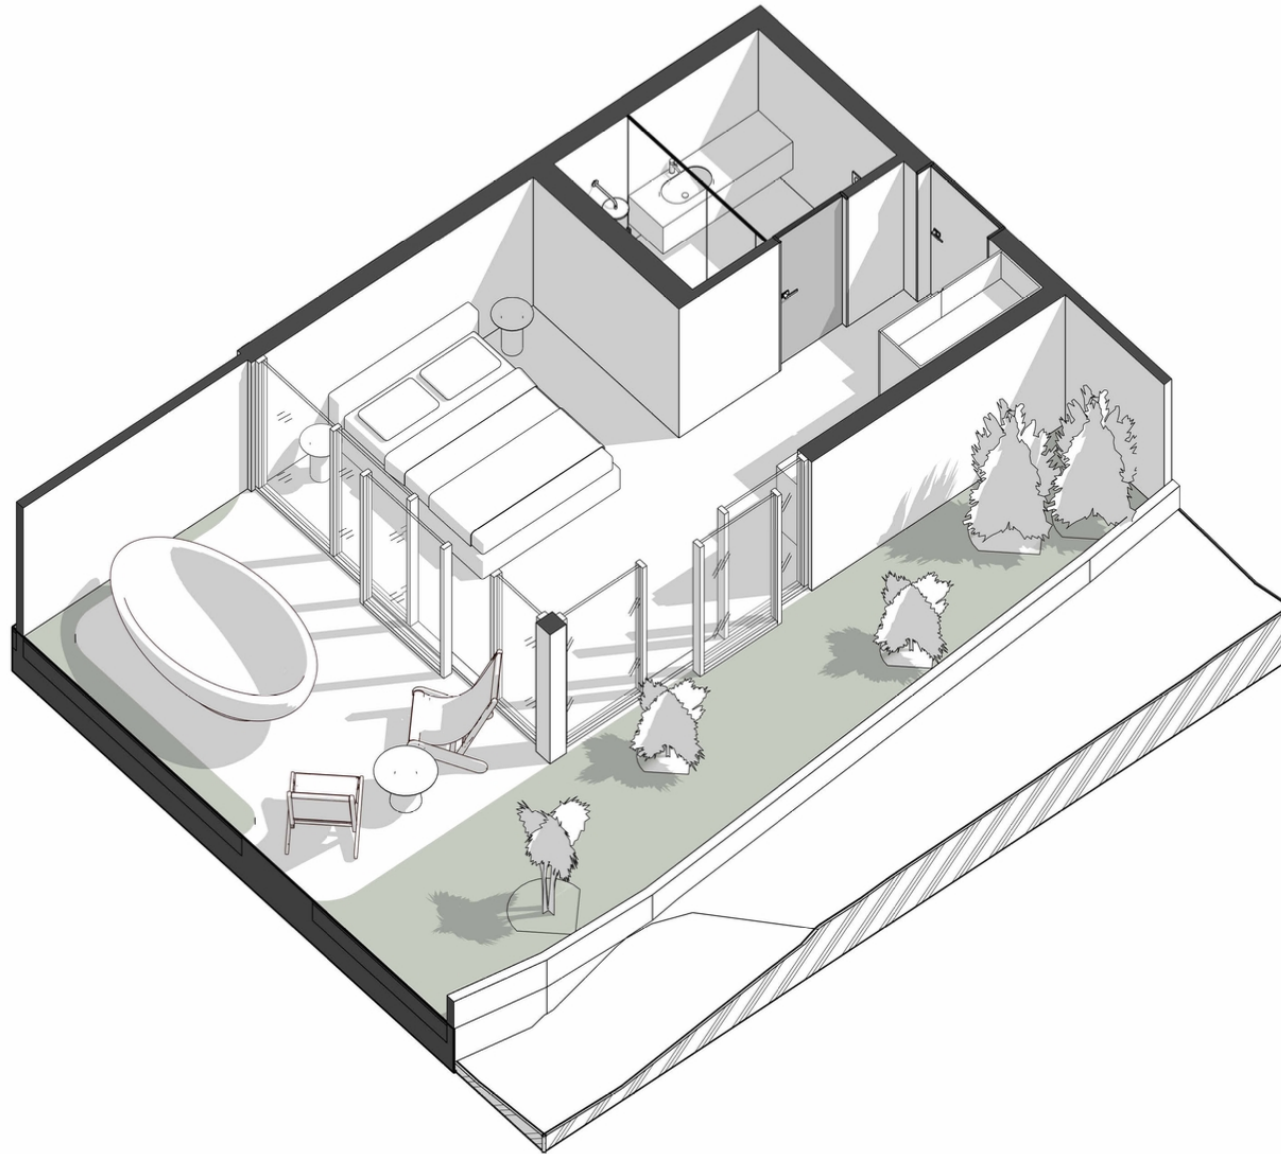

Villa Type 5. Floor plan

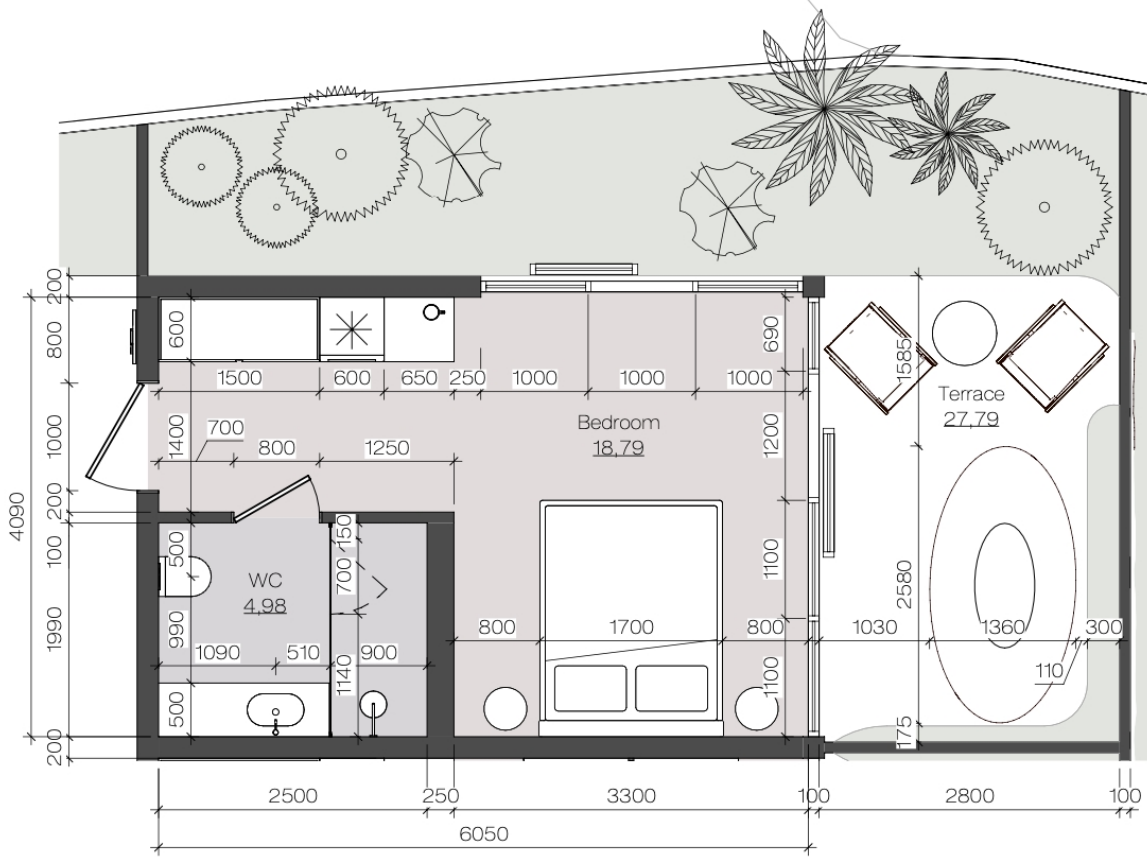

Explication of the premises

Nº	Name	Area, sq.m
1180	Terrace	27,79
1321	WC	4,98
1325	Bedroom	18,79
Total		51,56



