

PALMIERA

THE OASIS

FLOOR PLANS

EMAAR

PALMIERA

THE OASIS

4 BEDROOM

CLASSICAL

GROUND FLOOR	1,998.97	SQ.FT.	185.71	SQ.M.
FIRST FLOOR	1,675.19	SQ.FT.	155.63	SQ.M.
SECOND FLOOR	520.11	SQ.FT.	48.32	SQ.M.
TERRACE	958.96	SQ.FT.	89.09	SQ.M.
CAR PORT AREA	690.18	SQ.FT.	64.12	SQ.M.
TOTAL AREA	5,843.40	SQ.FT.	542.87	SQ.M.

KEY PLAN



GROUND FLOOR



FIRST FLOOR



SECOND FLOOR

FLOORPLAN 1. All dimensions are in imperial and metric, and measured from finish to finish excluding construction tolerances. 2. All materials, dimensions, and drawings are approximate only. 3. Information is subject to change without notice, at developer's absolute discretion. 4. Actual area may vary from the stated area. 5. Drawings not to scale. 6. All images used are for illustrative purposes only and do not represent the actual size, features, specifications, fittings, and furnishings. 7. The developer reserves the right to make revisions / alterations, at its absolute discretion, without any liability whatsoever.

PALMIERA

THE OASIS

4 BEDROOM
CONTEMPORARY

GROUND FLOOR	1983.57	SQ.FT.	184.28	SQ.M.
FIRST FLOOR	1786.27	SQ.FT.	165.95	SQ.M.
SECOND FLOOR	533.03	SQ.FT.	49.52	SQ.M.
TERRACE	1280.91	SQ.FT.	119.00	SQ.M.
CAR PORT AREA	690.29	SQ.FT.	64.13	SQ.M.
TOTAL AREA	6274.07	SQ.FT.	582.88	SQ.M.

KEY PLAN



GROUND FLOOR



FIRST FLOOR



SECOND FLOOR

FLOORPLAN 1. All dimensions are in imperial and metric, and measured from finish to finish excluding construction tolerances. 2. All materials, dimensions, and drawings are approximate only. 3. Information is subject to change without notice, at developer's absolute discretion. 4. Actual area may vary from the stated area. 5. Drawings not to scale. 6. All images used are for illustrative purposes only and do not represent the actual size, features, specifications, fittings, and furnishings. 7. The developer reserves the right to make revisions / alterations, at its absolute discretion, without any liability whatsoever.

PALMIERA

THE OASIS

4 BEDROOM
CHAMFERED

GROUND FLOOR	2,065.27	SQ.FT.	191.87	SQ.M.
FIRST FLOOR	1760.87	SQ.FT.	163.59	SQ.M.
SECOND FLOOR	734.42	SQ.FT.	68.23	SQ.M.
TERRACE	1005.13	SQ.FT.	93.38	SQ.M.
CAR PORT AREA	696.21	SQ.FT.	64.68	SQ.M.
TOTAL AREA	6261.91	SQ.FT.	581.75	SQ.M.



GROUND FLOOR



FIRST FLOOR



SECOND FLOOR

FLOORPLAN 1. All dimensions are in imperial and metric, and measured from finish to finish excluding construction tolerances. 2. All materials, dimensions, and drawings are approximate only. 3. Information is subject to change without notice, at developer's absolute discretion. 4. Actual area may vary from the stated area. 5. Drawings not to scale. 6. All images used are for illustrative purposes only and do not represent the actual size, features, specifications, fittings, and furnishings. 7. The developer reserves the right to make revisions / alterations, at its absolute discretion, without any liability whatsoever.

5 BEDROOM
CLASSICAL 1

BASEMENT	1,701.77	SQ.FT.	158.10	SQ.M.
GROUND FLOOR	2,197.02	SQ.FT.	204.11	SQ.M.
FIRST FLOOR	2,183.24	SQ.FT.	202.83	SQ.M.
SECOND FLOOR	502.57	SQ.FT.	46.69	SQ.M.
TERRACE	1,243.66	SQ.FT.	115.54	SQ.M.
CAR PORT AREA	819.03	SQ.FT.	76.09	SQ.M.
TOTAL AREA	8,647.30	SQ.FT.	803.36	SQ.M.

KEY PLAN




BASEMENT



GROUND FLOOR



FIRST FLOOR

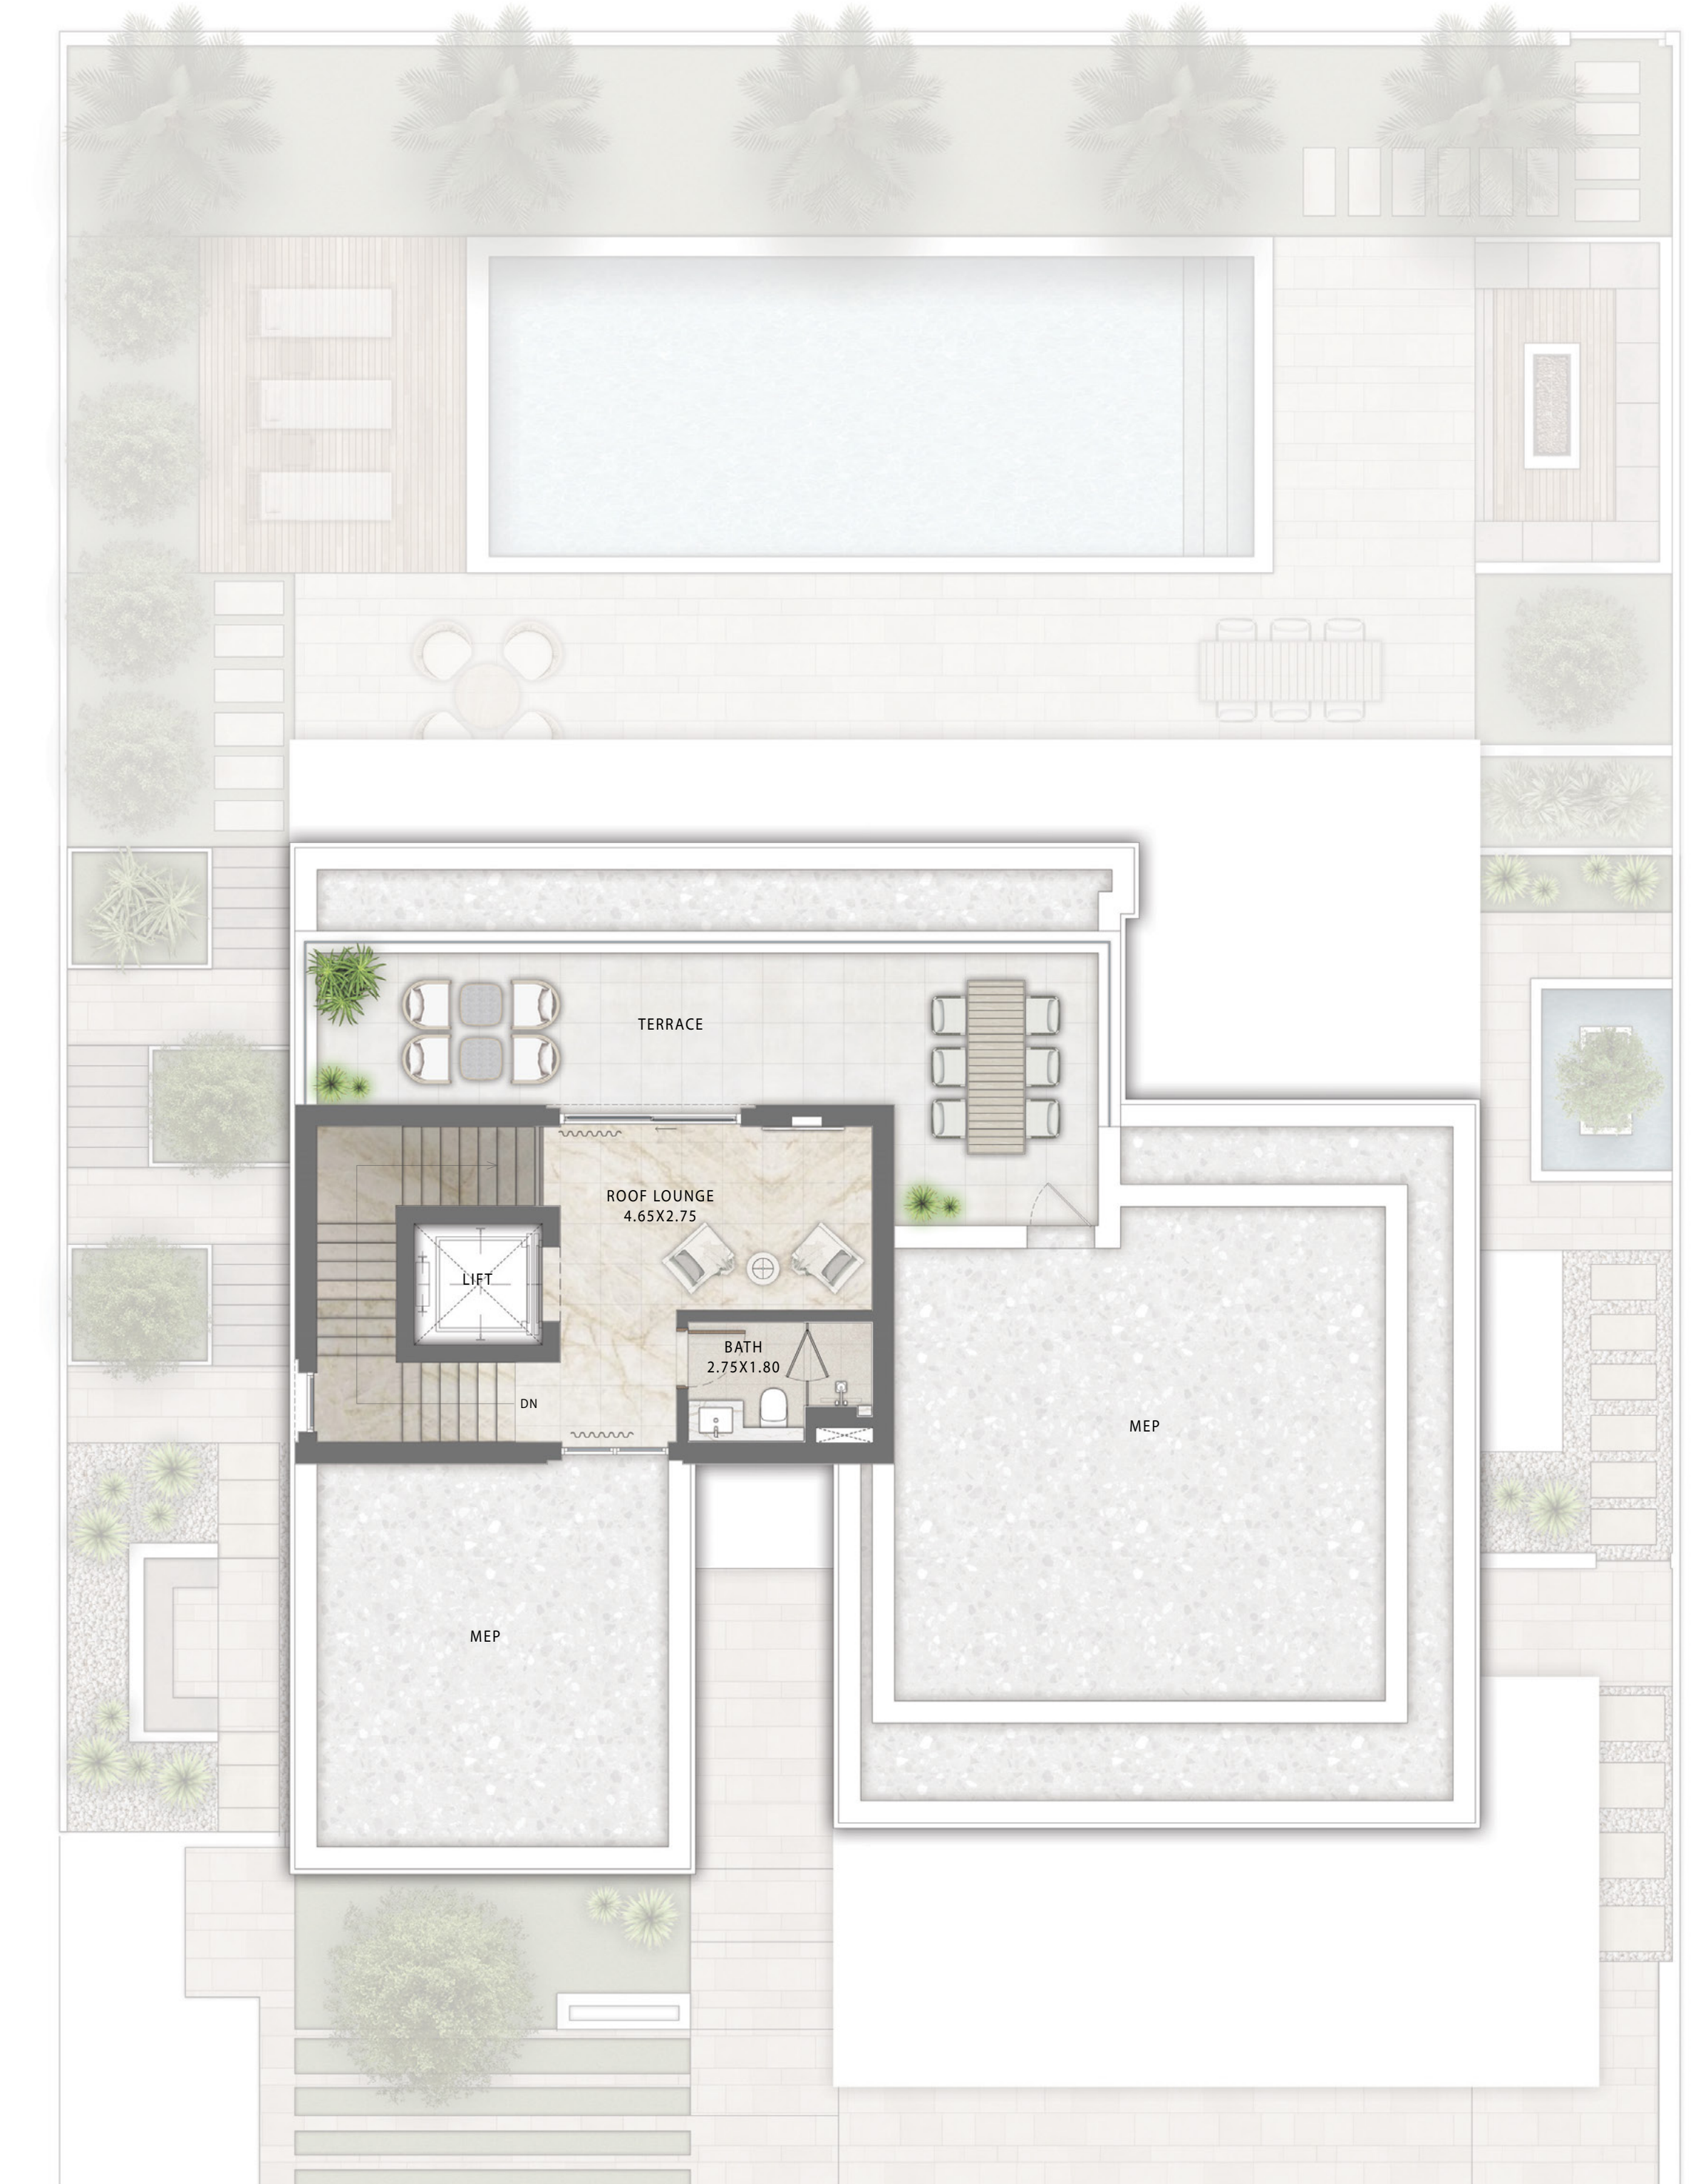

SECOND FLOOR

EMAAR

PALMIERA

THE OASIS

5 BEDROOM
CLASSICAL 2

BASEMENT	1,701.77	SQ.FT.	158.10	SQ.M.
GROUND FLOOR	2,195.30	SQ.FT.	203.95	SQ.M.
FIRST FLOOR	2,183.46	SQ.FT.	202.85	SQ.M.
SECOND FLOOR		SQ.FT.		SQ.M.
TERRACE	853.79	SQ.FT.	79.32	SQ.M.
CAR PORT AREA	819.03	SQ.FT.	76.09	SQ.M.
TOTAL AREA	7,753.35	SQ.FT.	720.31	SQ.M.

KEY PLAN



BASEMENT



GROUND FLOOR



FIRST FLOOR

FLOORPLAN 1. All dimensions are in imperial and metric, and measured from finish to finish excluding construction tolerances. 2. All materials, dimensions, and drawings are approximate only. 3. Information is subject to change without notice, at developer's absolute discretion. 4. Actual area may vary from the stated area. 5. Drawings not to scale. 6. All images used are for illustrative purposes only and do not represent the actual size, features, specifications, fittings, and furnishings. 7. The developer reserves the right to make revisions / alterations, at its absolute discretion, without any liability whatsoever.

PALMIERA
THE OASIS

5 BEDROOM
CONTEMPORARY

BASEMENT	1,712.86	SQ.FT.	159.13	SQ.M.
GROUND FLOOR	2,217.15	SQ.FT.	205.98	SQ.M.
FIRST FLOOR	2,231.14	SQ.FT.	207.28	SQ.M.
SECOND FLOOR	512.25	SQ.FT.	47.59	SQ.M.
TERRACE	1,196.84	SQ.FT.	111.19	SQ.M.
CAR PORT AREA	819.03	SQ.FT.	76.09	SQ.M.
TOTAL AREA	8,689.27	SQ.FT.	807.26	SQ.M.

KEY PLAN



BASEMENT



GROUND FLOOR



FIRST FLOOR



SECOND FLOOR

FLOORPLAN 1. All dimensions are in imperial and metric, and measured from finish to finish excluding construction tolerances. 2. All materials, dimensions, and drawings are approximate only. 3. Information is subject to change without notice, at developer's absolute discretion. 4. Actual area may vary from the stated area. 5. Drawings not to scale. 6. All images used are for illustrative purposes only and do not represent the actual size, features, specifications, fittings, and furnishings. 7. The developer reserves the right to make revisions / alterations, at its absolute discretion, without any liability whatsoever.

PALMIERA
THE OASIS

5 BEDROOM
CHAMFERED

BASEMENT	1,712.86	SQ.FT.	159.13	SQ.M.
GROUND FLOOR	2,251.70	SQ.FT.	209.19	SQ.M.
FIRST FLOOR	2,278.07	SQ.FT.	211.64	SQ.M.
SECOND FLOOR	-	SQ.FT.	-	SQ.M.
TERRACE	731.19	SQ.FT.	67.93	SQ.M.
CAR PORT AREA	813.75	SQ.FT.	75.60	SQ.M.
TOTAL AREA	7,787.58	SQ.FT.	723.49	SQ.M.

KEY PLAN



BASEMENT



GROUND FLOOR



FIRST FLOOR

FLOORPLAN 1. All dimensions are in imperial and metric, and measured from finish to finish excluding construction tolerances. 2. All materials, dimensions, and drawings are approximate only. 3. Information is subject to change without notice, at developer's absolute discretion. 4. Actual area may vary from the stated area. 5. Drawings not to scale. 6. All images used are for illustrative purposes only and do not represent the actual size, features, specifications, fittings, and furnishings. 7. The developer reserves the right to make revisions / alterations, at its absolute discretion, without any liability whatsoever.

PALMIERA 2

THE OASIS

FLOOR PLAN


EMAAR

PALMIERA 2
THE OASIS

4 BEDROOM
CLASSIC

GROUND FLOOR	1,869.90	SQ.FT.	173.72	SQ.M.
FIRST FLOOR	1,682.61	SQ.FT.	156.32	SQ.M.
SECOND FLOOR	521.73	SQ.FT.	48.47	SQ.M.
CAR PORT AREA	634.53	SQ.FT.	58.95	SQ.M.
ENTRY / TERRACE	63.61	SQ.FT.	5.91	SQ.M.
BALCONY	713.75	SQ.FT.	66.31	SQ.M.
DRIVER ROOM	141.11	SQ.FT.	13.11	SQ.M.
TOTAL AREA	5,627.26	SQ.FT.	522.79	SQ.M.

KEY PLAN

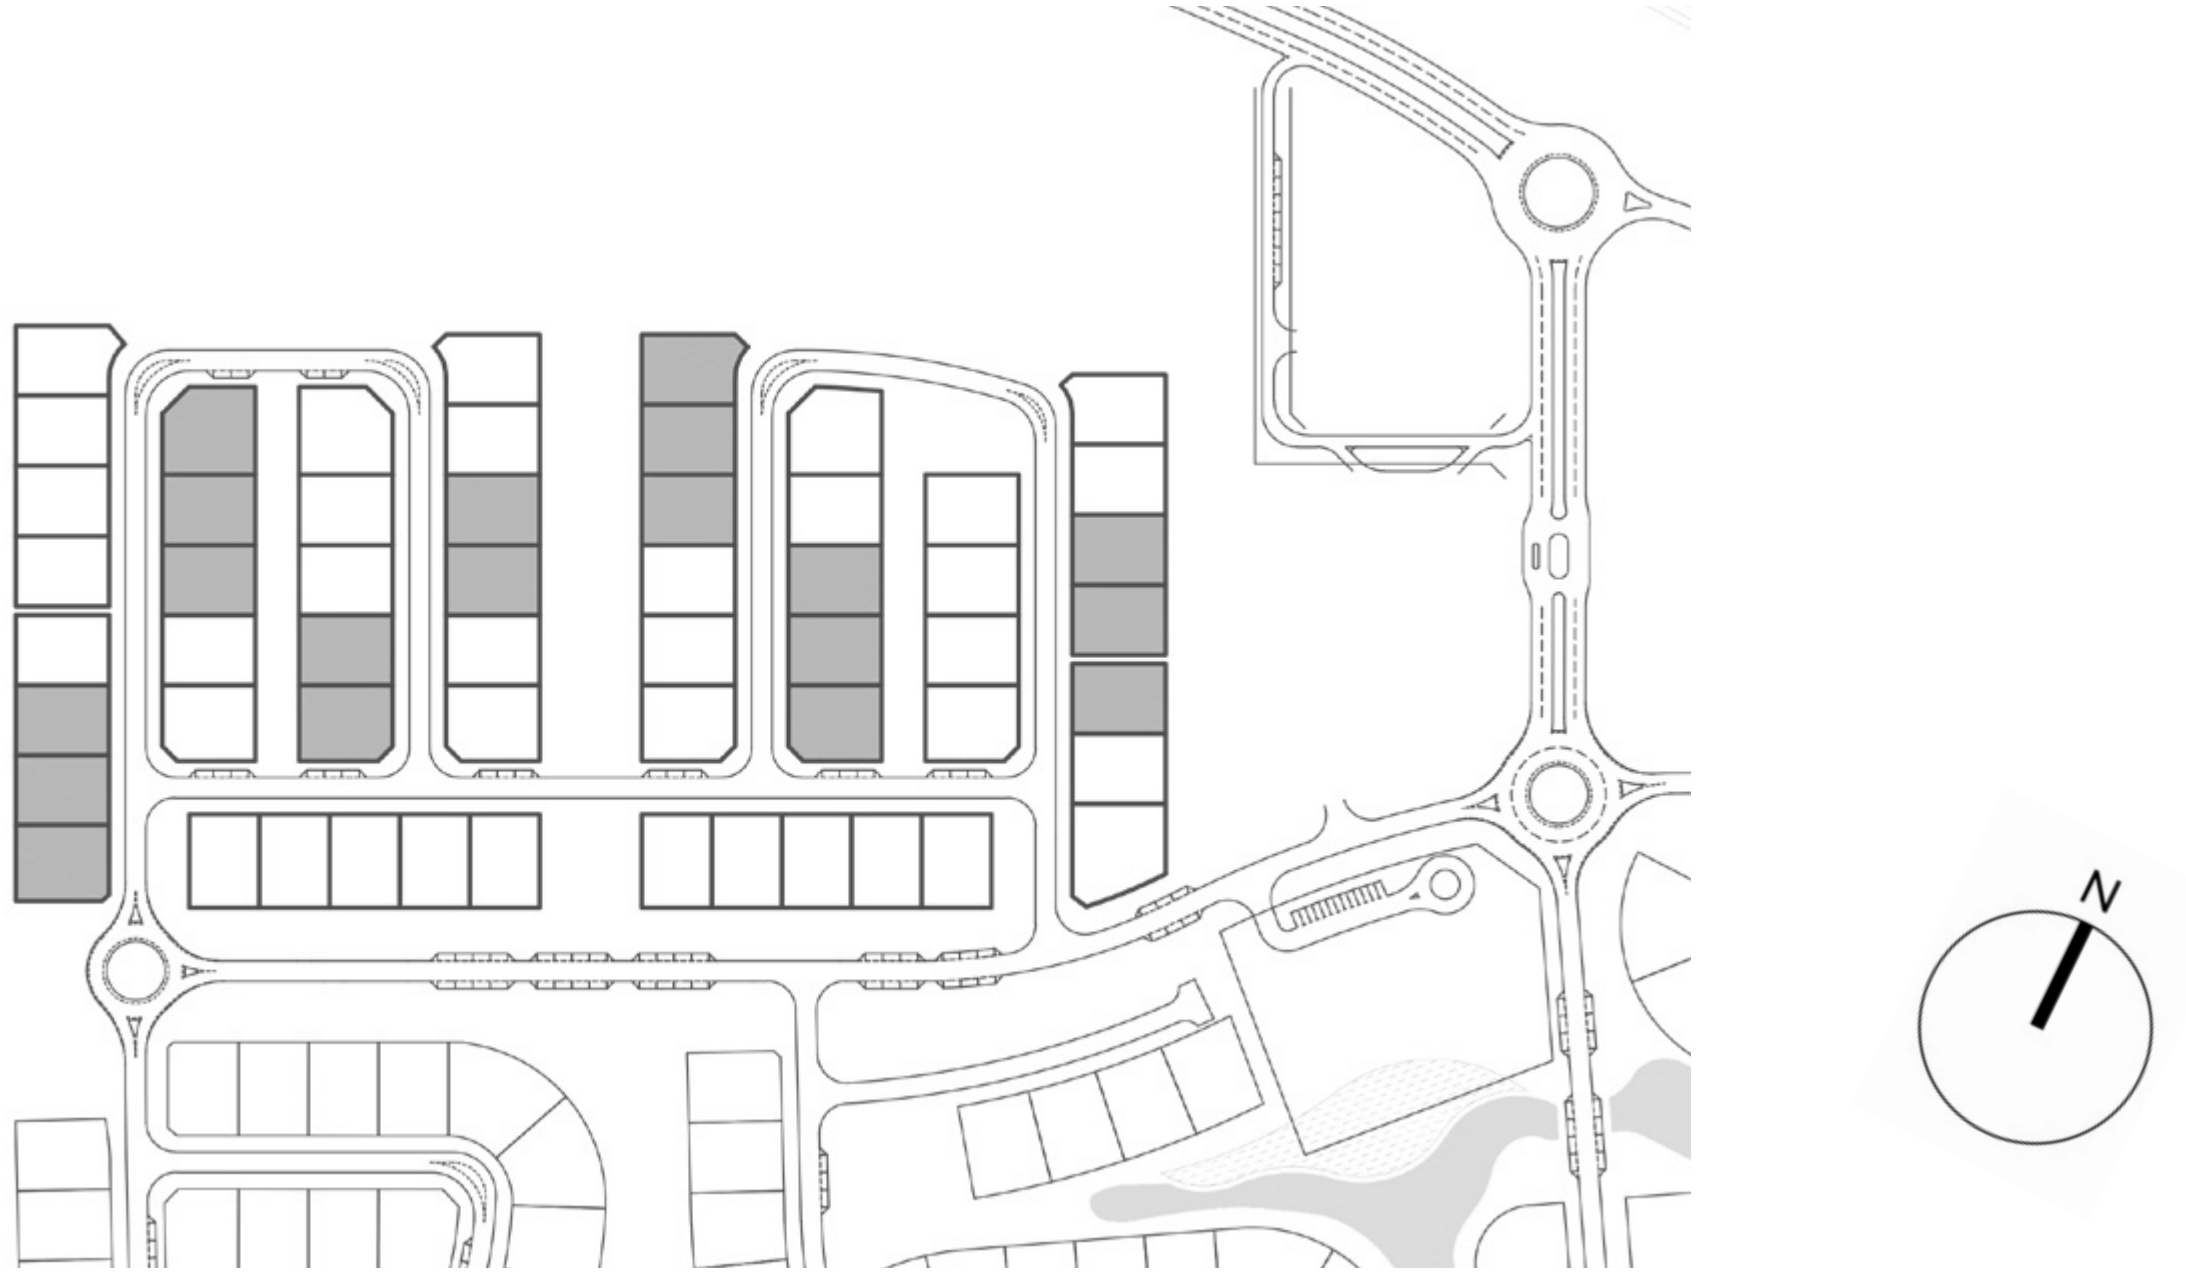

GROUND FLOOR



FIRST FLOOR



SECOND FLOOR

FLOOR PLAN 1. All dimensions are in imperial and metric, and measured from finish to finish excluding construction tolerances. 2. All materials, dimensions, and drawings are approximate only. 3. Information is subject to change without notice, at developer's absolute discretion. 4. Actual area may vary from the stated area. 5. Drawings not to scale. 6. All images used are for illustrative purposes only and do not represent the actual size, features, specifications, fittings, and furnishings. 7. The developer reserves the right to make revisions / alterations, at it's absolute discretion, without any liability whatsoever.

PALMIERA 2

THE OASIS

4 BEDROOM

CONTEMPORARY

GROUND FLOOR	1,819.85	SQ.FT.	169.07	SQ.M.
FIRST FLOOR	1,777.77	SQ.FT.	165.16	SQ.M.
SECOND FLOOR	520.11	SQ.FT.	48.32	SQ.M.
CAR PORT AREA	639.05	SQ.FT.	59.37	SQ.M.
ENTRY / TERRACE	127.88	SQ.FT.	11.88	SQ.M.
BALCONY	816.98	SQ.FT.	75.90	SQ.M.
DRIVER ROOM	141.22	SQ.FT.	13.12	SQ.M.
TOTAL AREA	5,842.86	SQ.FT.	542.82	SQ.M.

KEY PLAN



GROUND FLOOR



FIRST FLOOR



SECOND FLOOR

FLOOR PLAN 1. All dimensions are in imperial and metric, and measured from finish to finish excluding construction tolerances. 2. All materials, dimensions, and drawings are approximate only. 3. Information is subject to change without notice, at developer’s absolute discretion. 4. Actual area may vary from the stated area. 5. Drawings not to scale. 6. All images used are for illustrative purposes only and do not represent the actual size, features, specifications, fittings, and furnishings. 7. The developer reserves the right to make revisions / alterations, at it’s absolute discretion, without any liability whatsoever.


PALMIERA 2

THE OASIS

4 BEDROOM
CHAMFER

GROUND FLOOR	1,901.44	SQ.FT.	176.65	SQ.M.
FIRST FLOOR	1,721.26	SQ.FT.	159.91	SQ.M.
SECOND FLOOR	714.62	SQ.FT.	66.39	SQ.M.
CAR PORT AREA	643.68	SQ.FT.	59.80	SQ.M.
ENTRY / TERRACE	58.02	SQ.FT.	5.39	SQ.M.
BALCONY	691.47	SQ.FT.	64.24	SQ.M.
DRIVER ROOM	141.44	SQ.FT.	13.14	SQ.M.
TOTAL AREA	5,871.92	SQ.FT.	545.52	SQ.M.

KEY PLAN

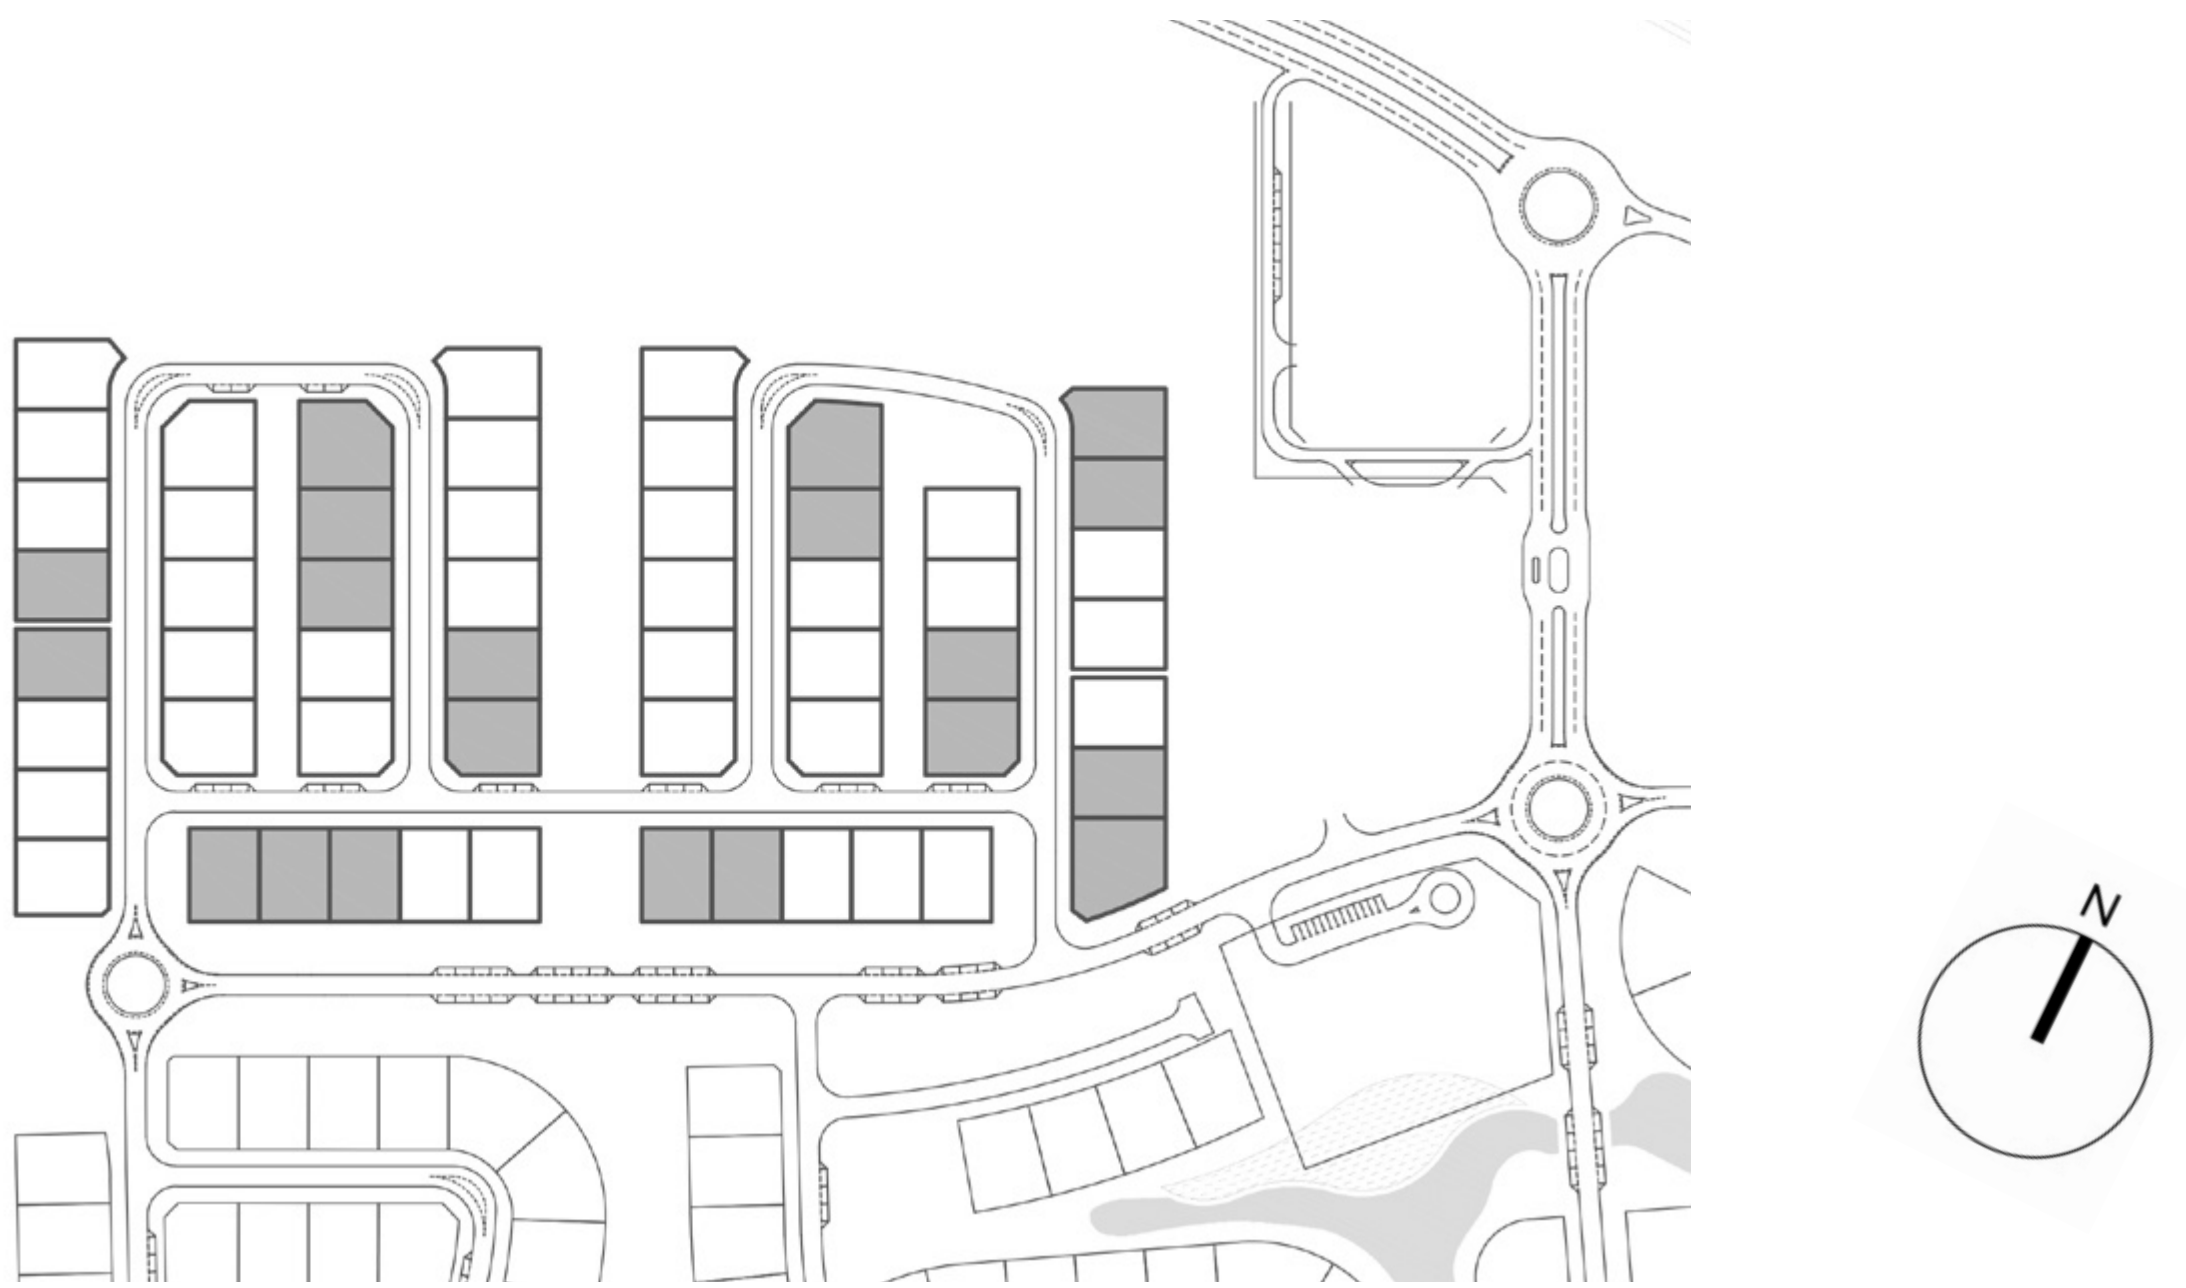

GROUND FLOOR



FIRST FLOOR



SECOND FLOOR

FLOOR PLAN 1. All dimensions are in imperial and metric, and measured from finish to finish excluding construction tolerances. 2. All materials, dimensions, and drawings are approximate only. 3. Information is subject to change without notice, at developer's absolute discretion. 4. Actual area may vary from the stated area. 5. Drawings not to scale. 6. All images used are for illustrative purposes only and do not represent the actual size, features, specifications, fittings, and furnishings. 7. The developer reserves the right to make revisions / alterations, at it's absolute discretion, without any liability whatsoever.